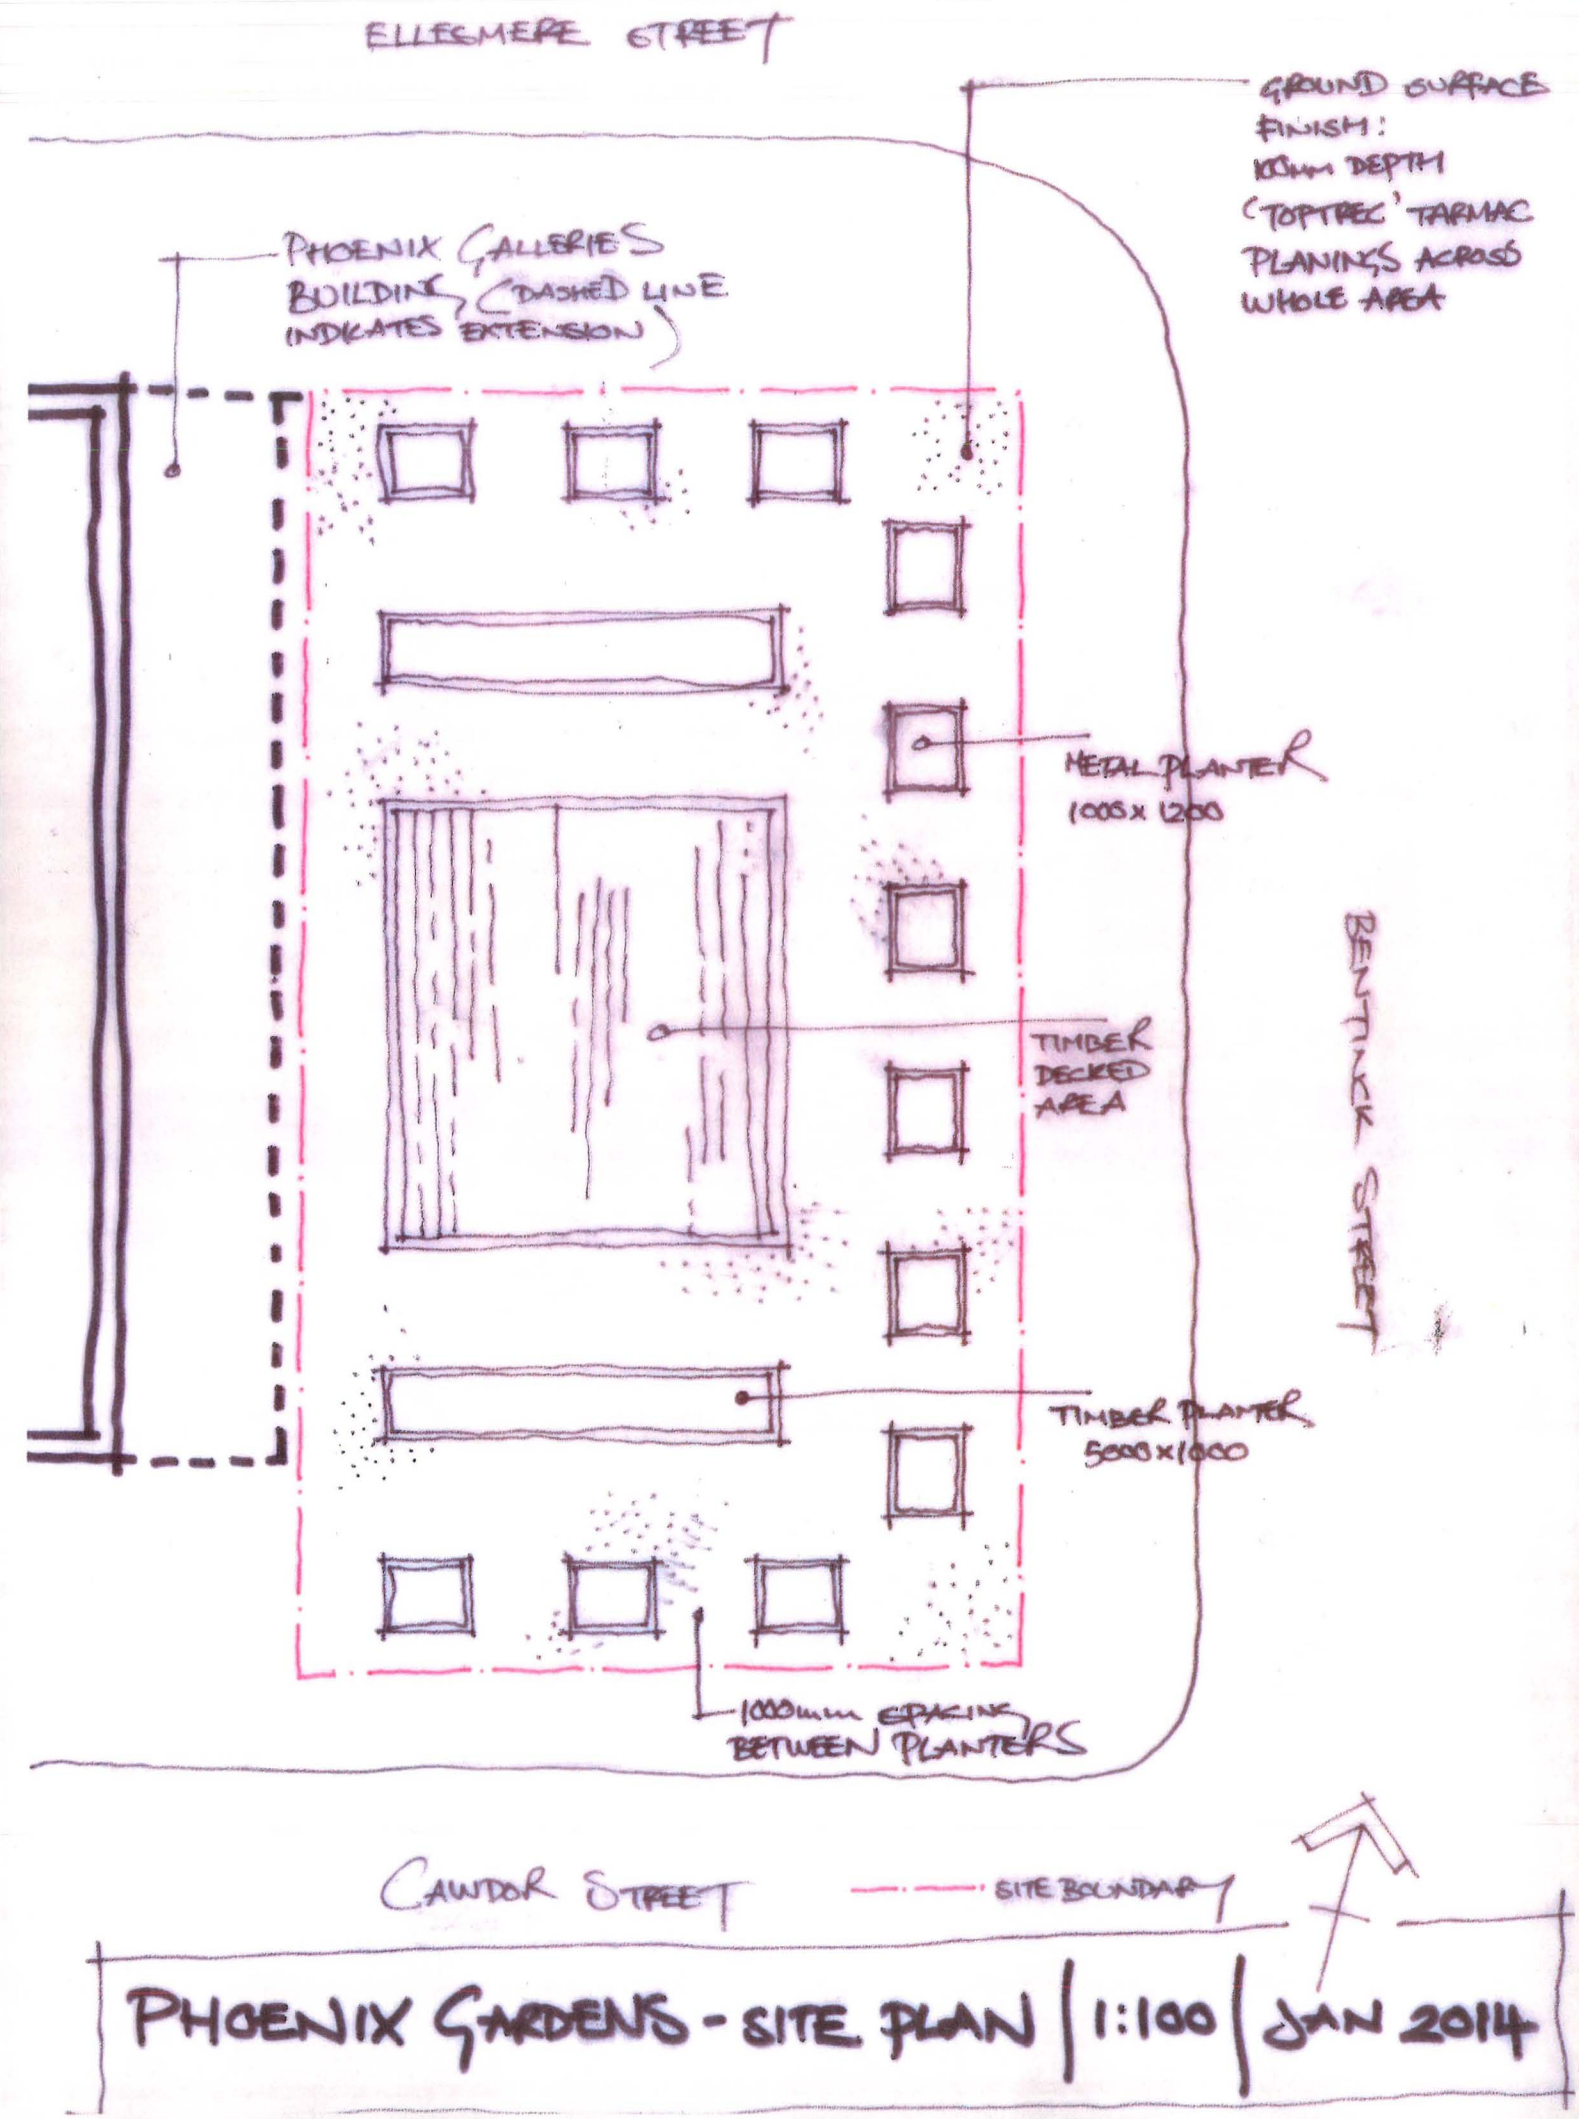
ELLESMERE STREET
GROUND SURFACE FINISH: 100mm DEPTH 'TOPTREC' TARMAC PLANINGS ACROSS WHOLE AREA
PHOENIX GALLERIES BUILDING (DASHED LINE INDICATES EXTENSION)
METAL PLANTER 1000 x 1200
TIMBER DECKED AREA
BENTINCK STREET
TIMBER PLANTER 5000 x 1000
1000mm SPACING BETWEEN PLANTERS
CAWDOR STREET
SITE BOUNDARY
PHOENIX GARDENS - SITE PLAN | 1:100 | JAN 2014