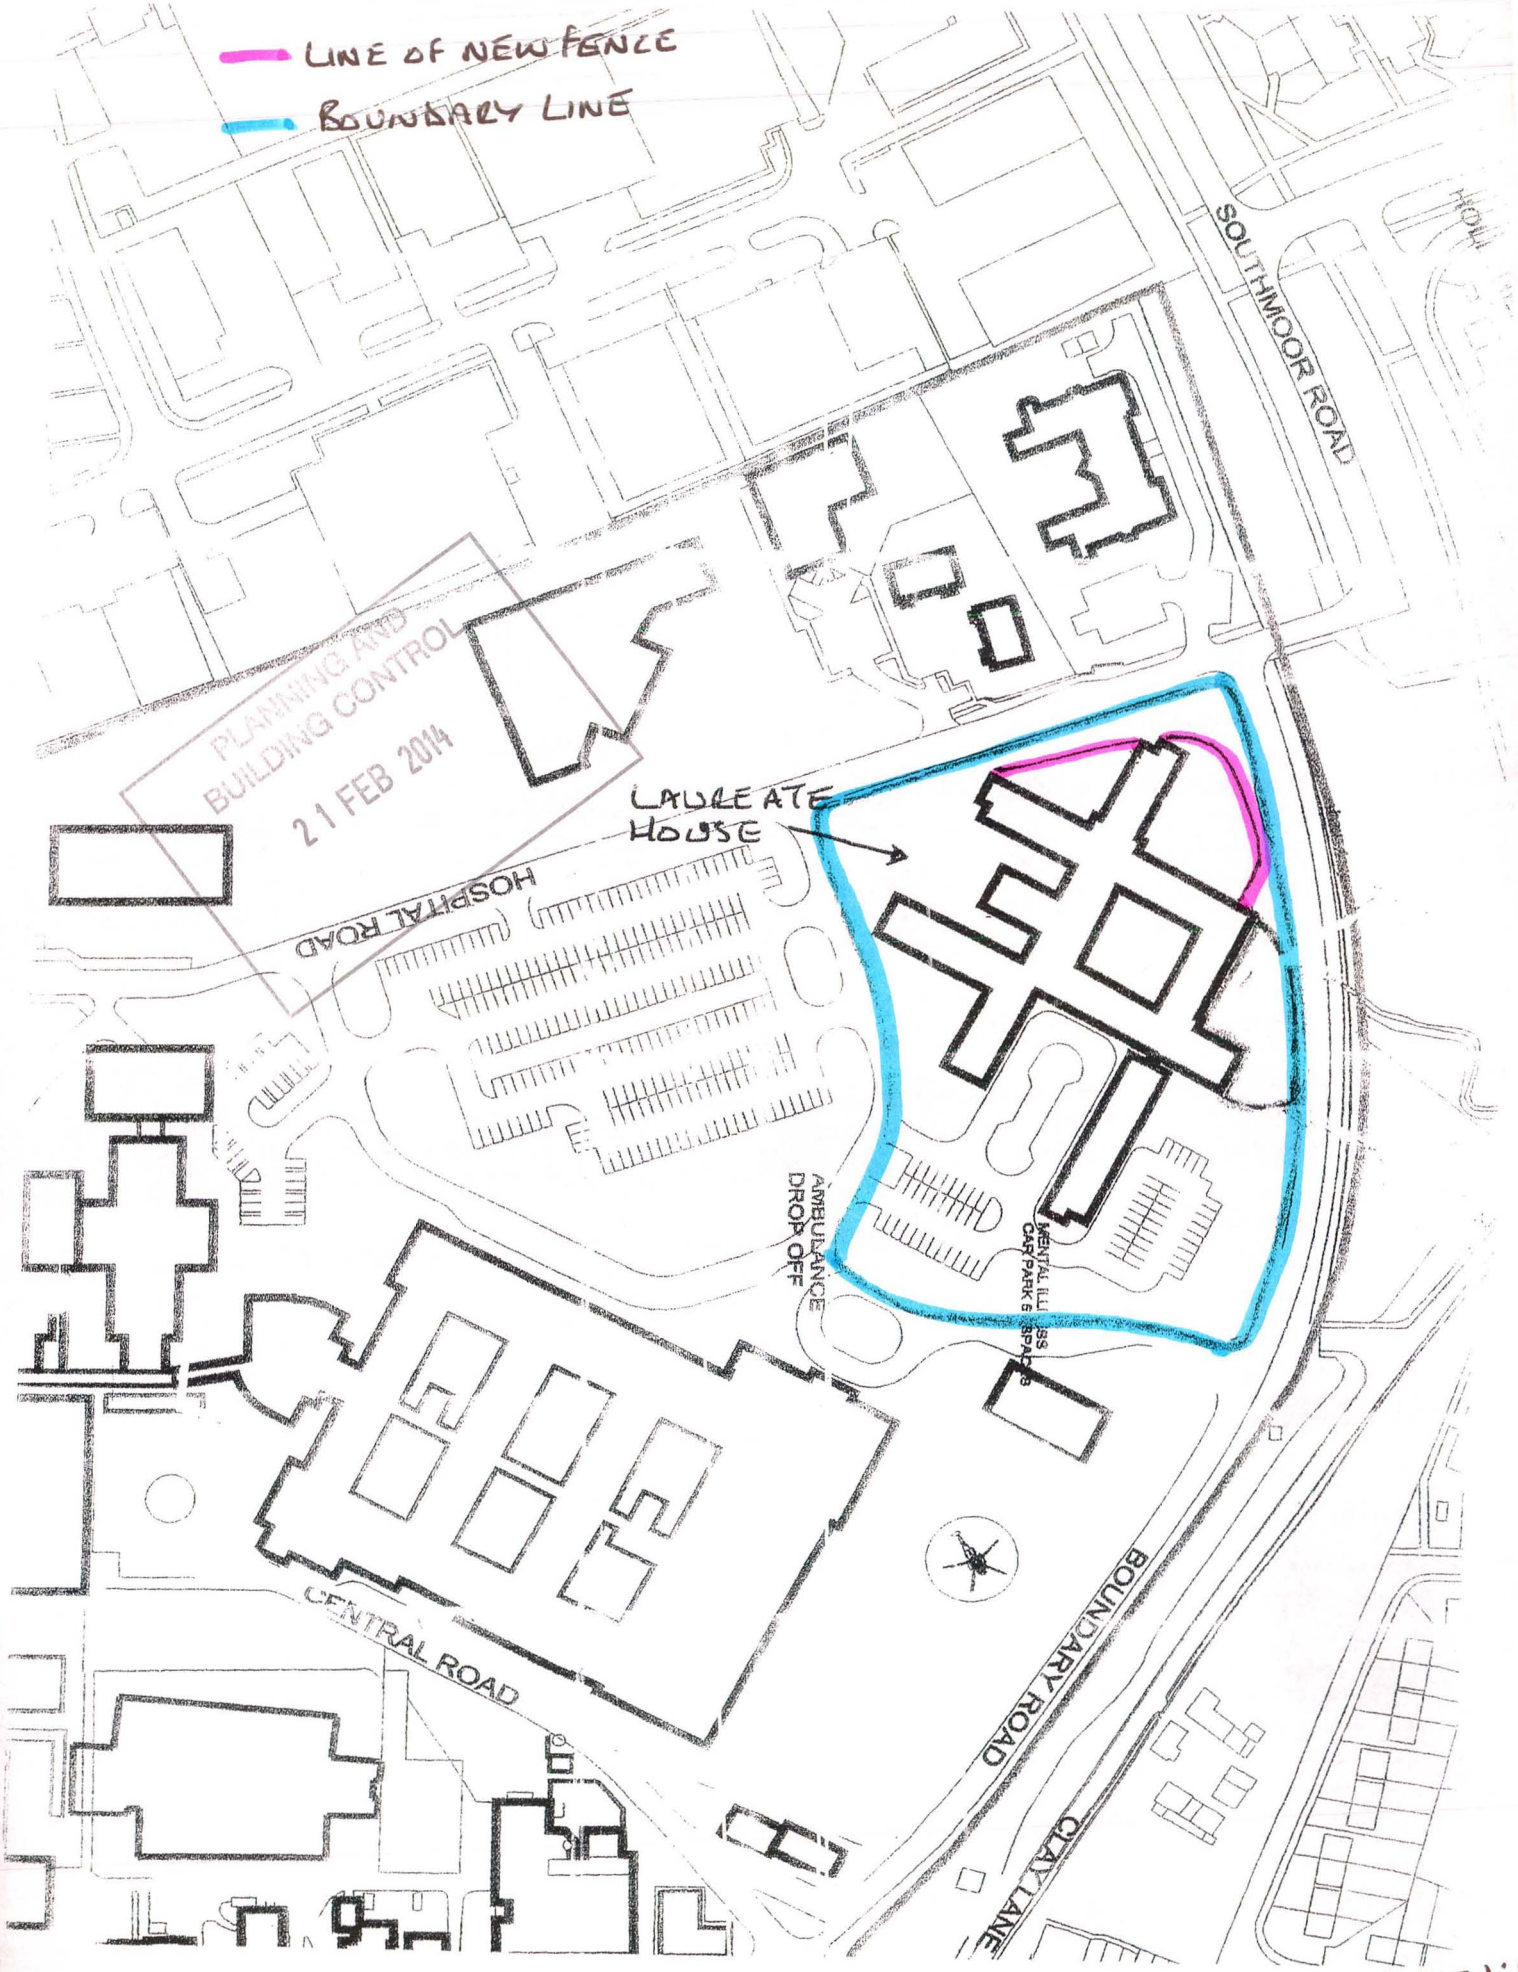

MMHSCT
CHORLTON HOUSE
70 MANCHESTER RD
CHORLTON M21 9UN

17/2/14 SITE PLAN

LAUREATE HOUSE
WYTHENSHAWE HOSPITAL
SOUTH MOOR ROAD

SCALE 1:12