Planning, Building Control and Licensing
28 APR 2014

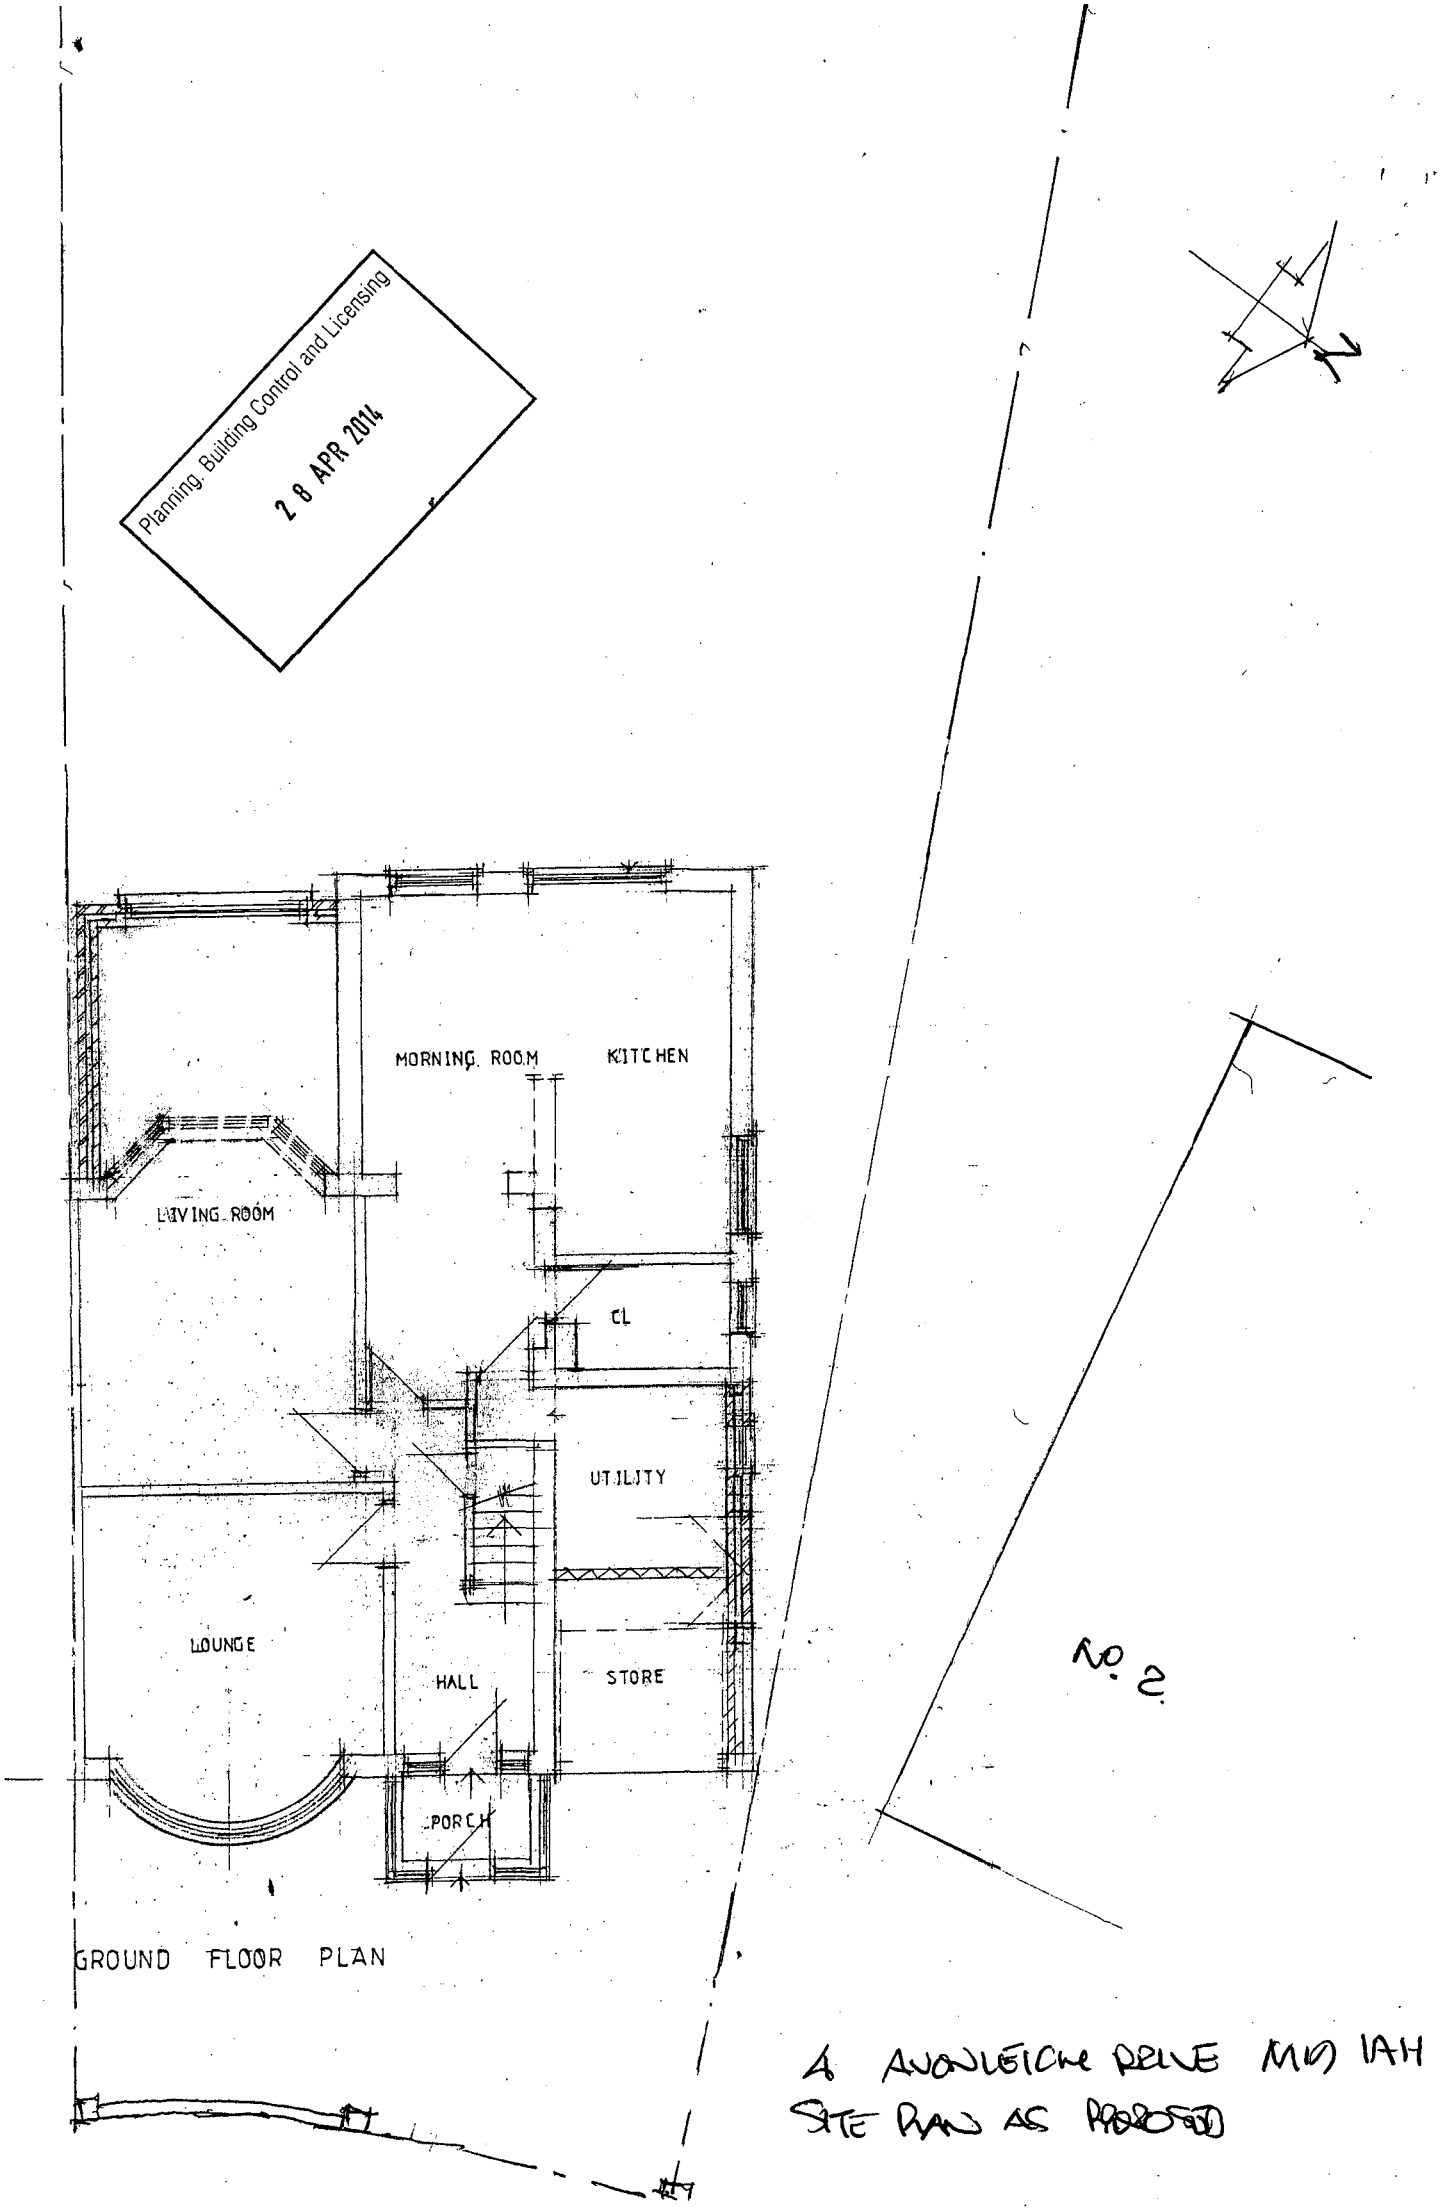

A AVONLEIGH DRIVE MID IAH
SITE PLAN AS PROPOSED