




GROUND FLOOR PLAN
EXISTING

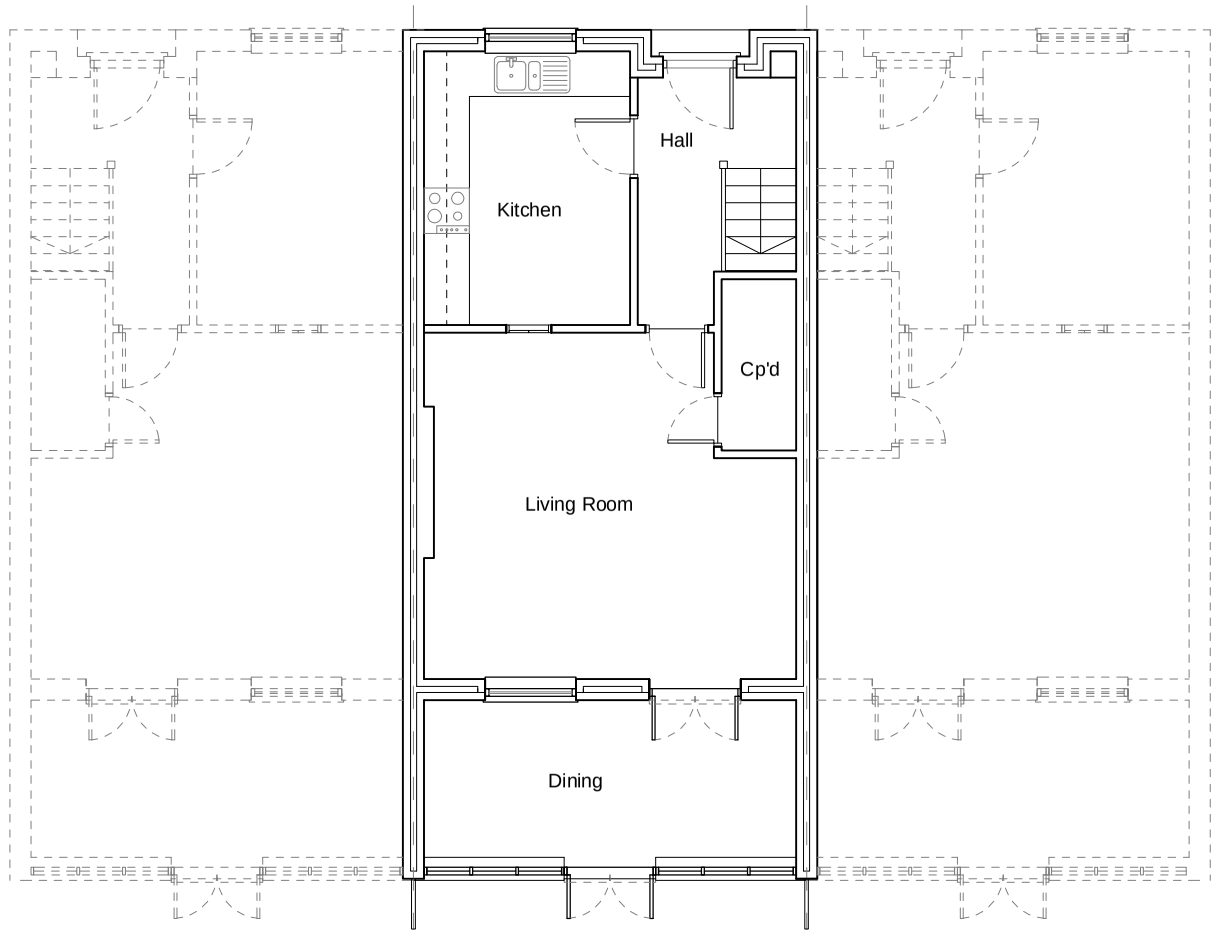


FIRST FLOOR PLAN
EXISTING

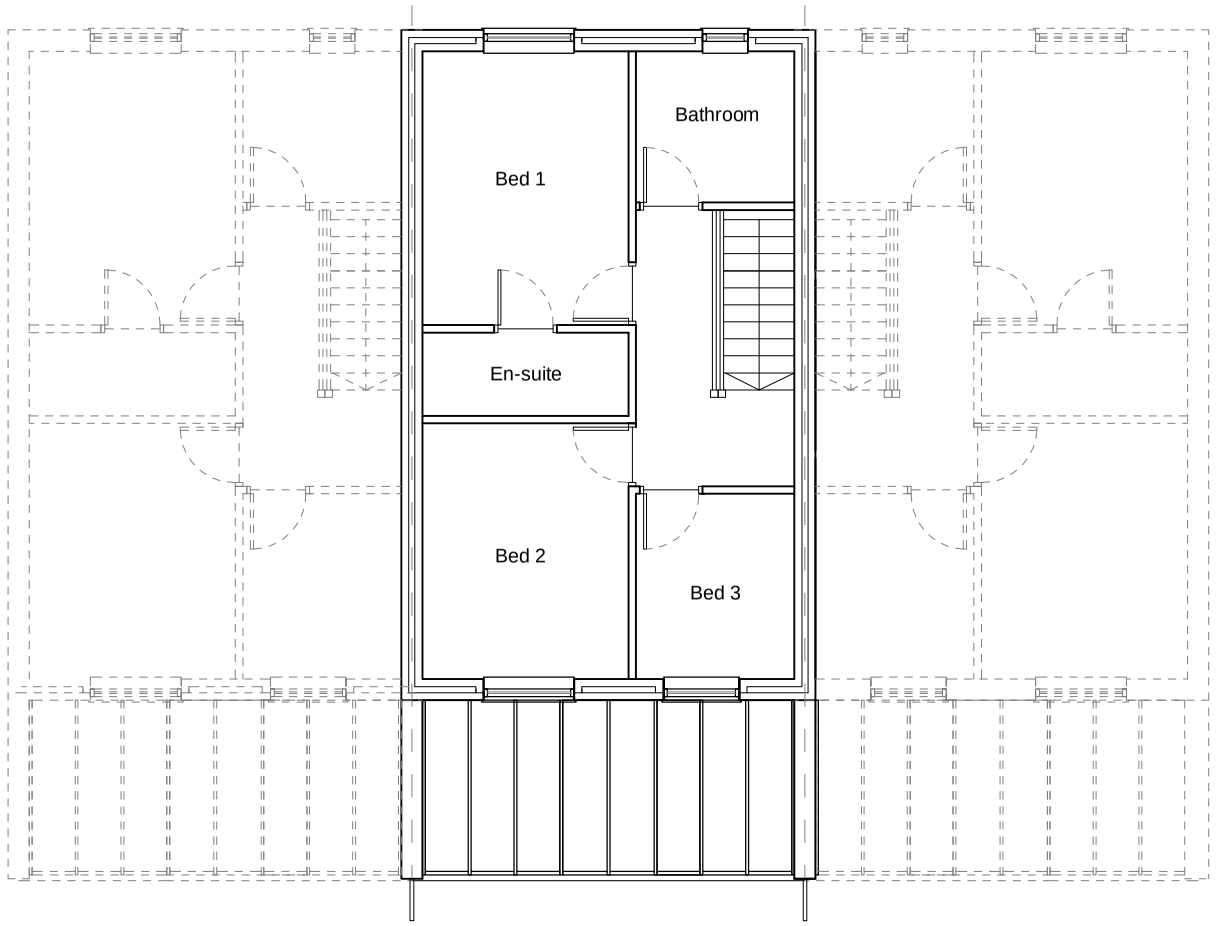

REAR ELEVATION
EXISTING

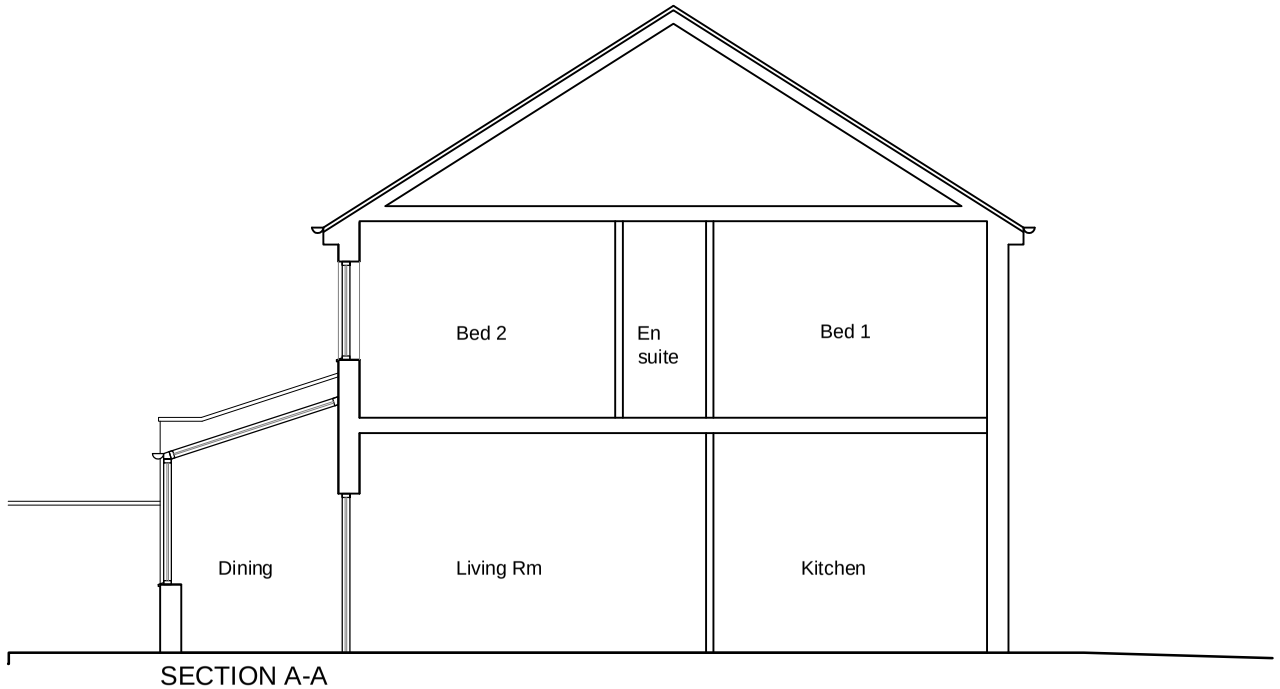

SECTION A-A
EXISTING

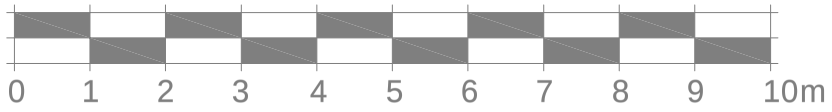

Job. Mr & Mrs Barrett Proposed Residential Extension 38 Elm Grove, Didsbury Manchester	Scale 1:100 @ A3	Issue Date 02-03-14
	Drawing No. 02-14-EG/ PL 002	Revision -
Drawing Title. Existing Plans, Elevations and Sections	This drawing is not for construction and is for planning purposes only. All dimensions are to be checked on site and any discrepancies reported. Layout based on information provided. All details are subject to site inspection, Building control and Planning approval.	