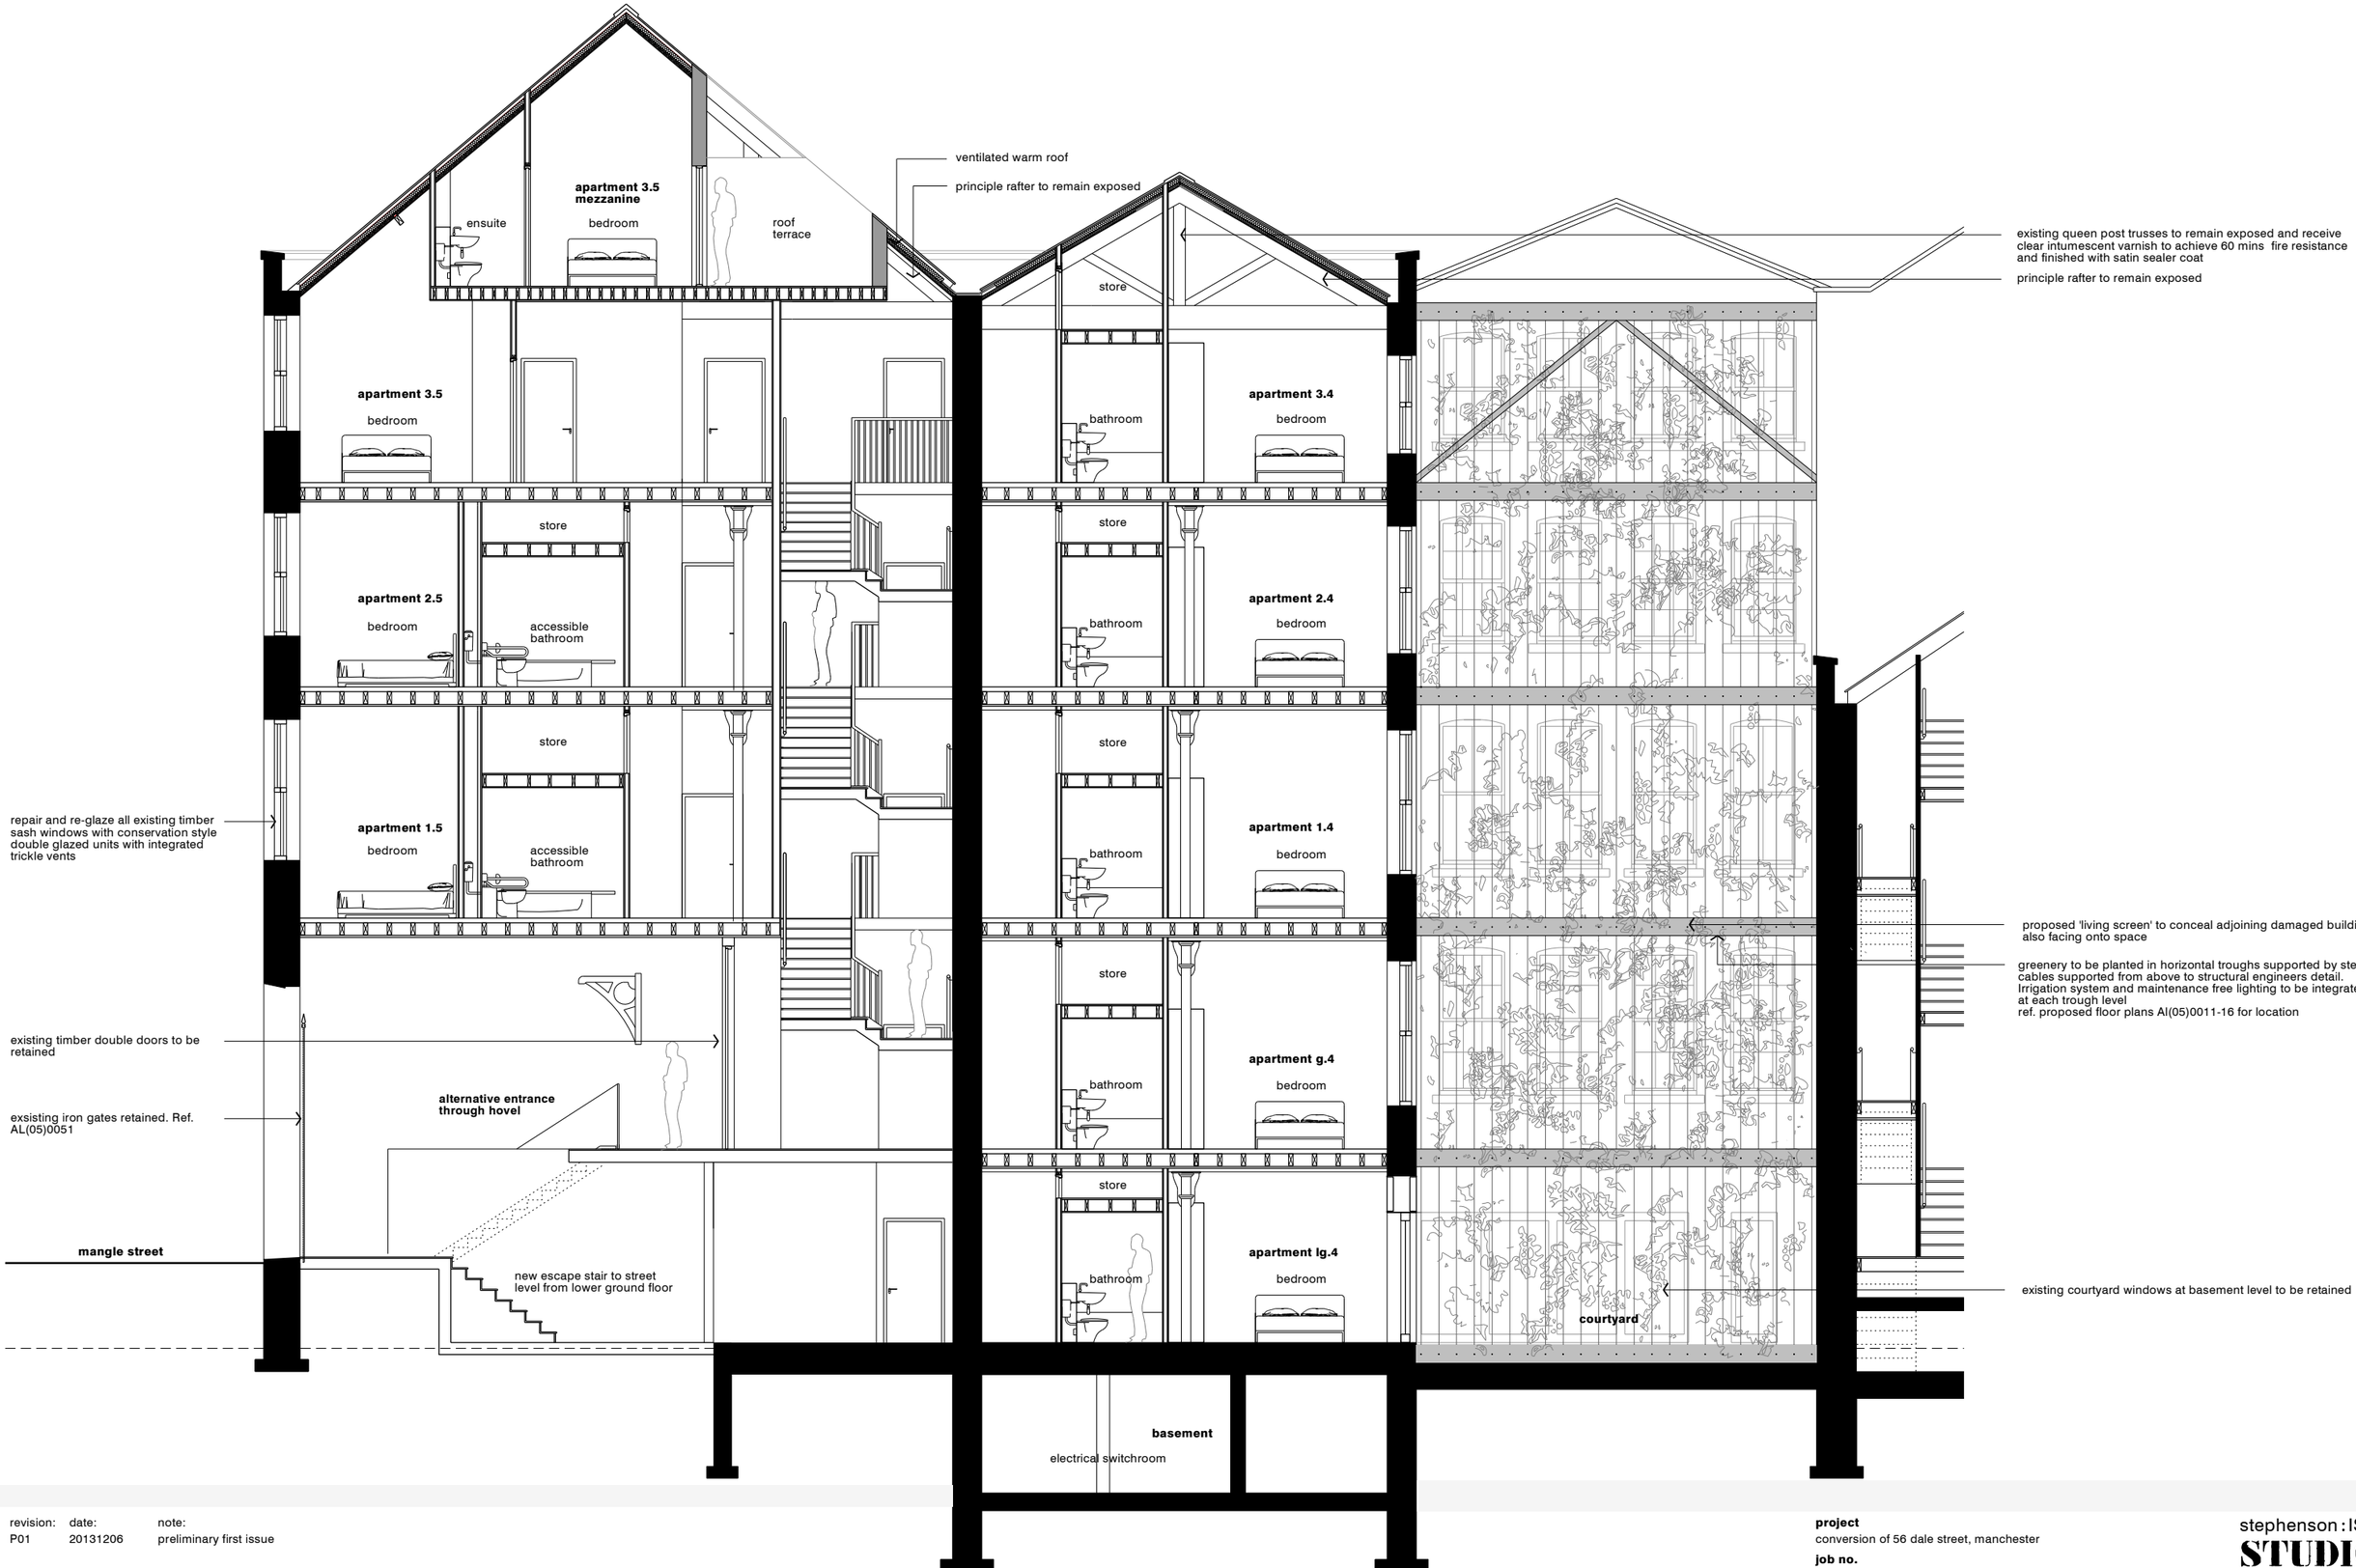


| revision: | date: | note: |
|---|---|---|
| P01 | 20131206 | preliminary first issue |

© stephenson:ISA STUDIO ltd. do not scale from this drawing

**project**
conversion of 56 dale street, manchester

**job no.**
7310

**title**
proposed section a-a

**scale**
1:100 @ A3

**drawing no.**
**al(00)0040**

stephenson : ISA
STUDIO
architects planners interiors

3 riverside mews
4 commercial street
manchester, M15 4RQ
www.stephenson-isa-studio.com
mail@stephenson-isa-studio.com
**t** +44 (0)161 832 0244