
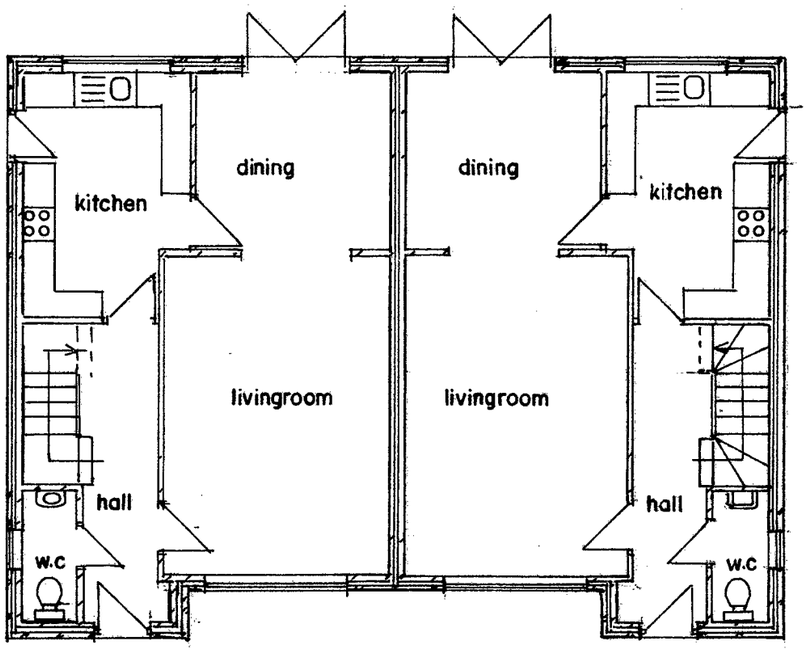


GROUND FLOOR PLAN

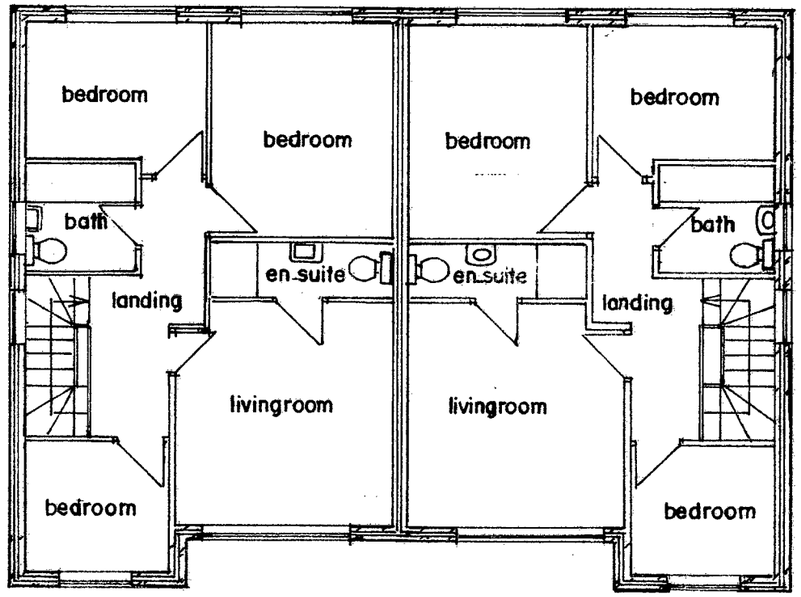

FIRST FLOOR PLAN

PLANNING AND BUILDING CONTROL


1 8 NOV 2013

BUILDING DESIGN SERVICES
M. FAROOQ
6 Stock Close, Shawclough, Rochdale OL12 6BB
Tel: - 01706 712231 Mob: - 07967605763


PROPOSED NEW DWELLINGS ON LAND AT THORTON STREET NORTH MANCHESTER M40 8JT

For: Mr. M. MUNEER


PLAN — Scale 1:100 — A 970/1.

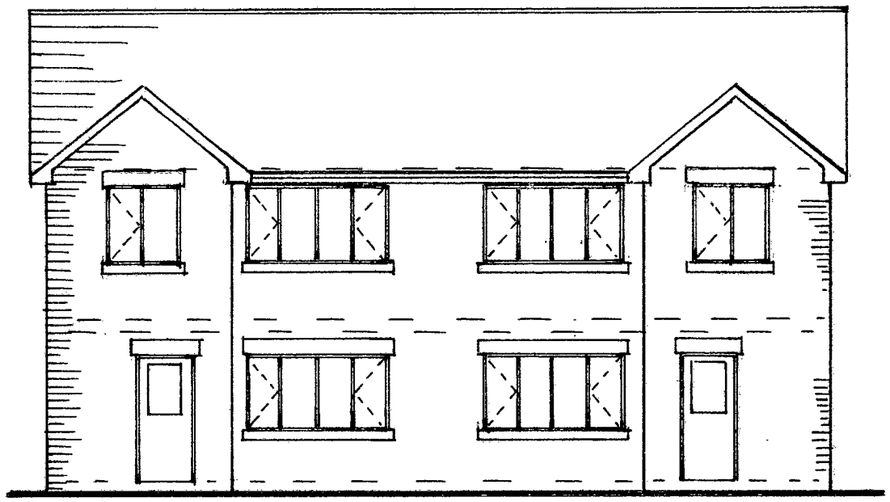


FRONT ELEVATION

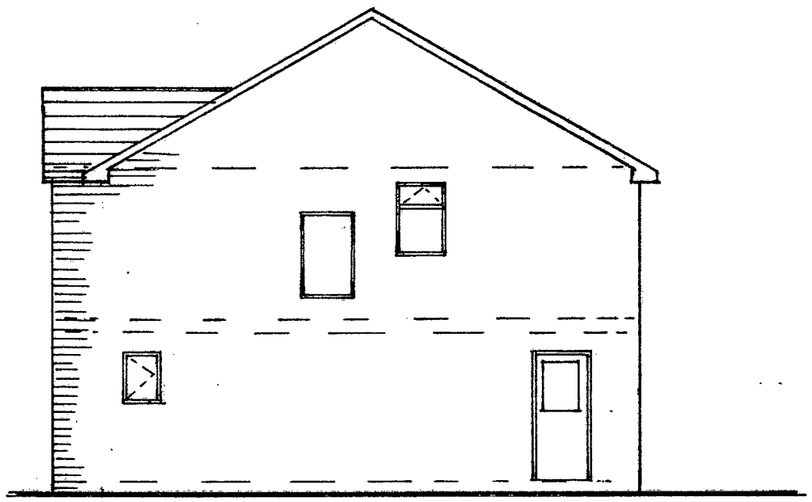

SIDE ELEVATION

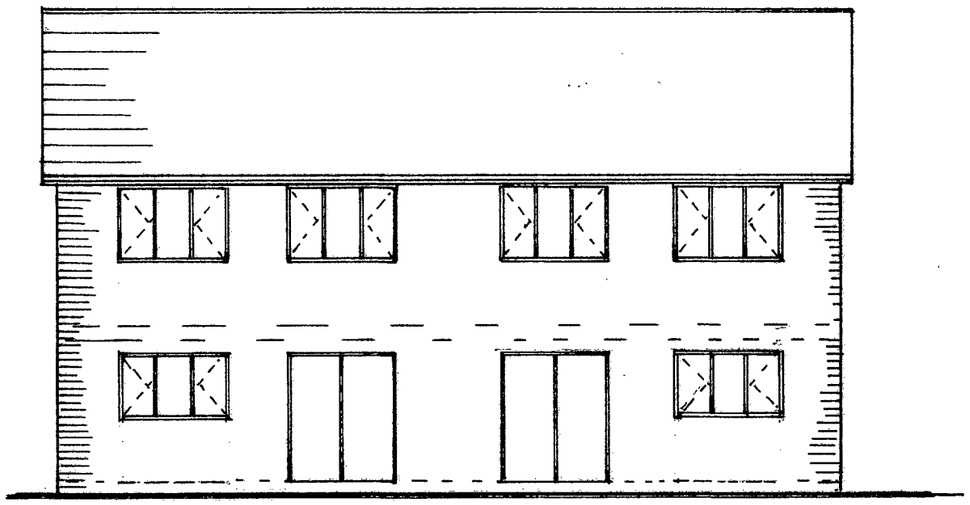

REAR ELEVATION

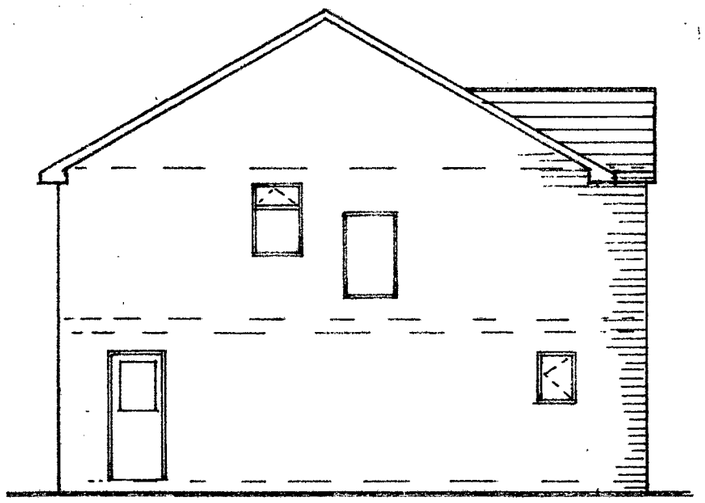

SIDE ELEVATION

PLANNING AND BUILDING CONTROL

18 NOV 2013

BUILDING DESIGN SERVICES
M. FAROOQ
6 Stock Close, Shawclough, Rochdale OL12 6BB
Tel: - 01706 712231 Mob: - 07967605763


PROPOSED NEW DWELLINGS ON LAND AT THORTON STREET NORTH MANCHESTER M40 8JT

For: Mr. M. MUNEER

Elevation Scale 1:100

A
970/2


104232

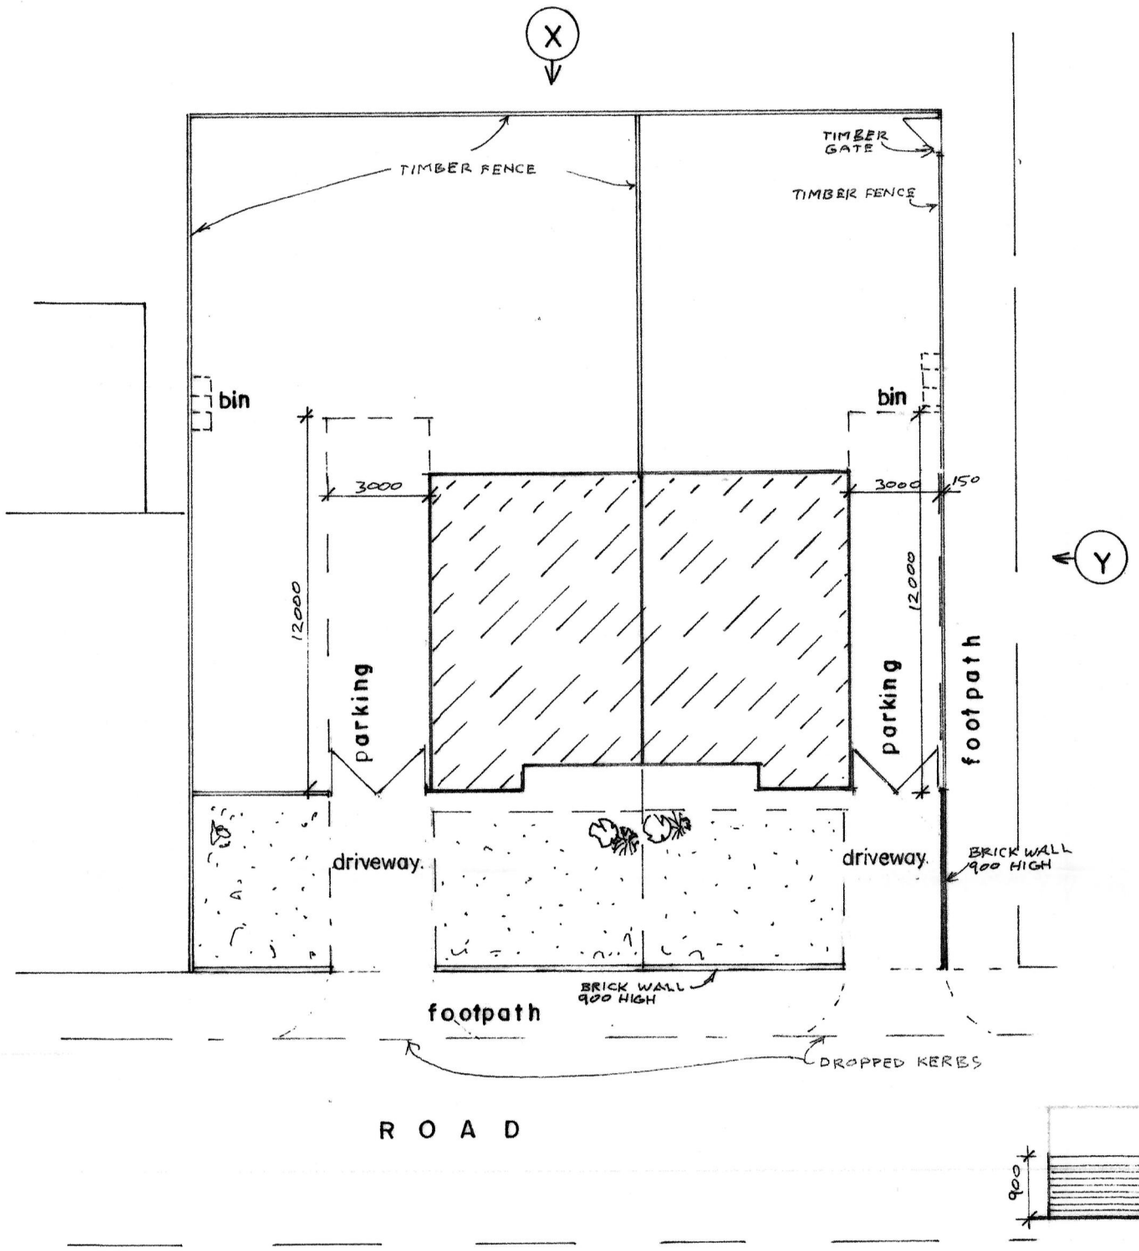


SITE PLAN SCALE 1:200



FRONT ELEVATION boundary wall
SCALE 1:100

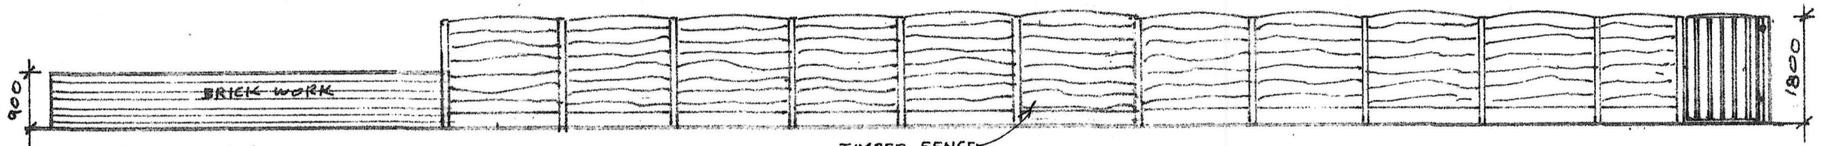

ELEVATION 'Y' SCALE 1:100
SIDE BOUNDARY WALL

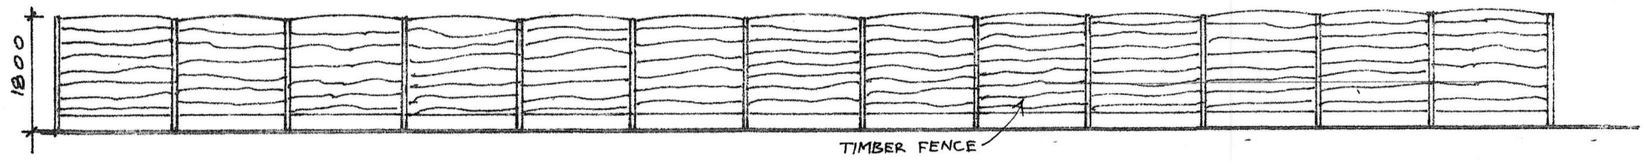

ELEVATION 'X' SCALE 1:100
REAR BOUNDARY WALL

PLANNING AND
BUILDING CONTROL
27 JAN 2014

AMEND P&P

BUILDING DESIGN SERVICES
M. FAROOQ
6 Stock Close, Shawclough, Rochdale OL12 6BB
Tel: - 01706 712231 Mob: - 07967605763

PROPOSED NEW DWELLINGS ON LAND AT THORTON STREET NORTH MANCHESTER M40 8JT

For: Mr. M. MUNEER

PLAN ELEVATION	Scale 1:200 SCALE 1:100	A 970/3