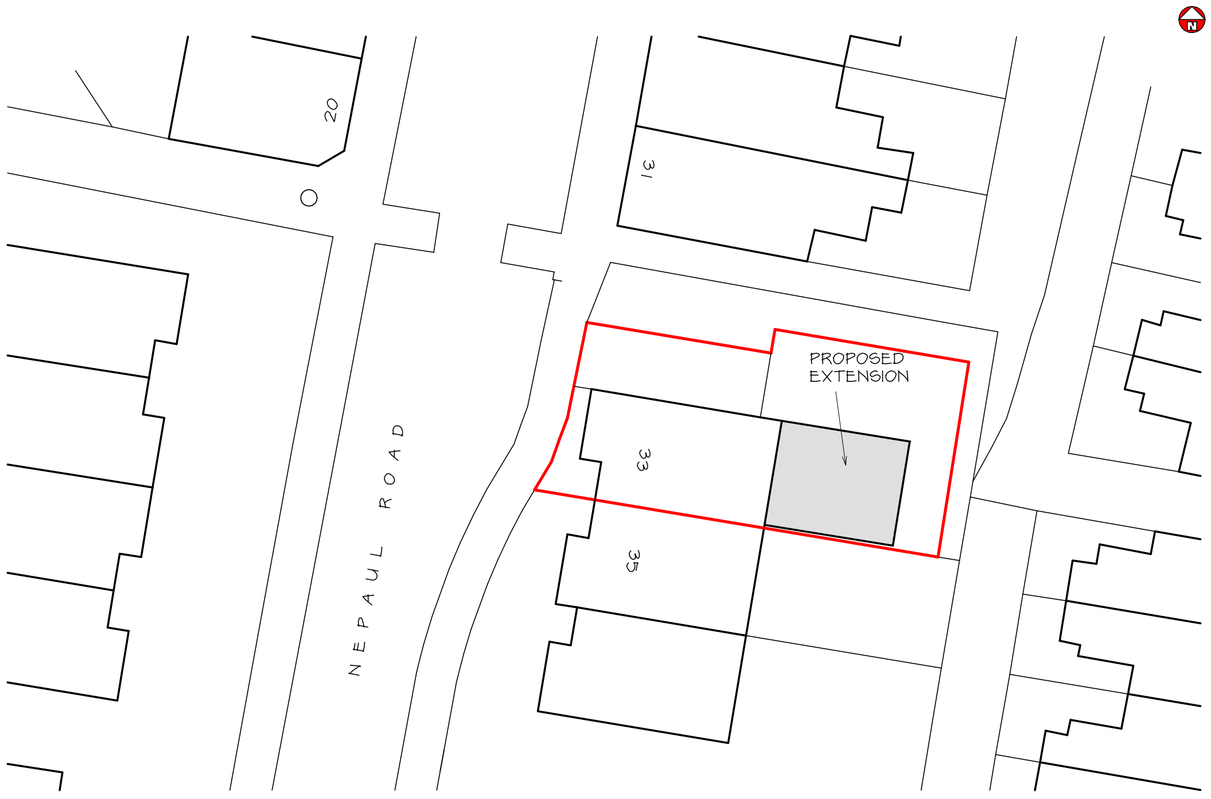

SITE PLAN 1 : 200

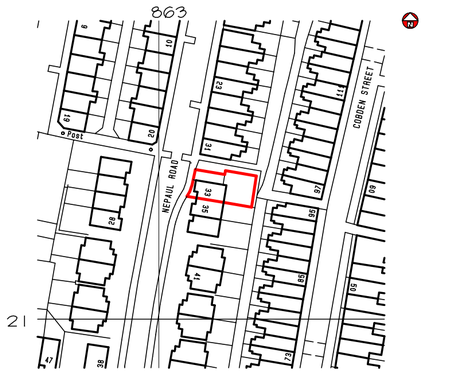

LOCATION PLAN 1 : 1250

KEY DIMENSIONS

1) EXTENSION NOT TO EXTEND MORE THAN 6M BEYOND THE REAR WALL OF THE ORIGINAL DWELLING.

2) MAXIMUM HEIGHT NOT TO EXCEED 4M ABOVE NATURAL GROUND LEVEL.

3) HEIGHT OF EAVES NOT TO EXCEED 3M ABOVE NATURAL GROUND LEVEL.

Telephone 0161 643 2422

Northside Plans Ltd

Planning and Building Design

116 Simister Lane Prestwich Manchester M25 2SB

Project

SINGLE STOREY REAR EXTENSION

33 NEPAUL ROAD
MANCHESTER
M9 4EA

Title

SITE PLAN

Scale 1:200 1:1250 (A2) Date 04/2014

Drawn by NIGEL TAMS Dwg.no. 33NR/1