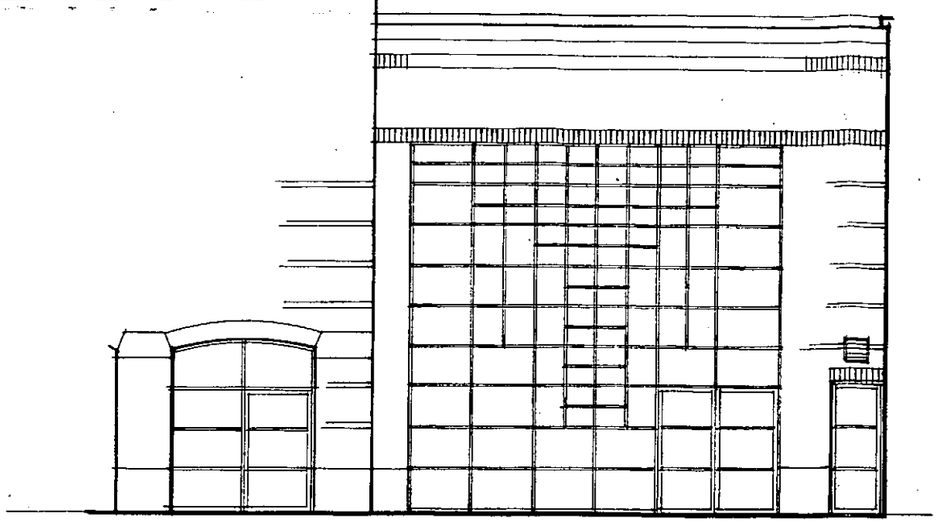

EAST ELEVATION.

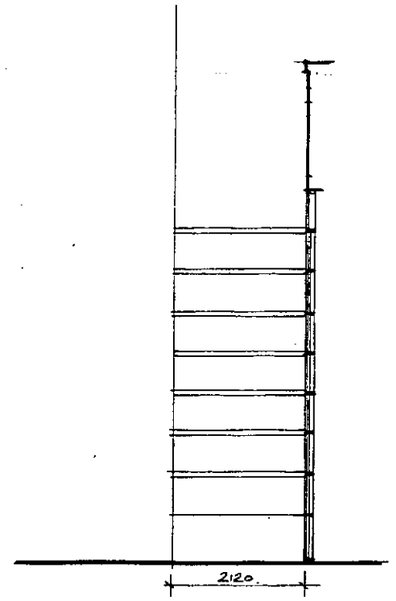

NORTH ELEVATION.

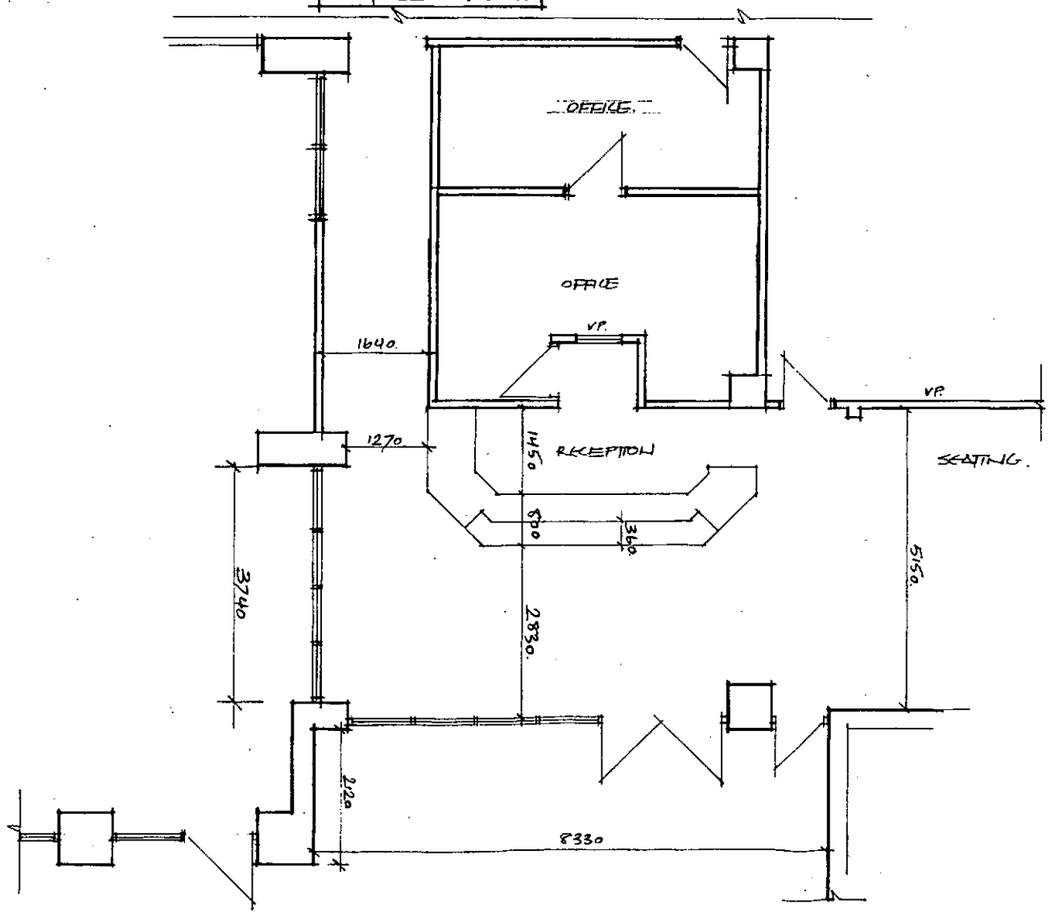

PLAN.

CLIENT:	MANCHESTER YMCA.
PROJECT:	8 LIVERPOOL ROAD MANCHESTER.
TITLE:	PLAN AND ELEVATIONS AS EXISTING.

A P DESIGN
ARCHITECTS AND PLANNING CONSULTANTS
4 KINDER VIEW, NEW MILLS, HIGH PEAK SK22 4DB
TEL 01663 742169

SCALE	DRAWING NO	REV
1:100	03	

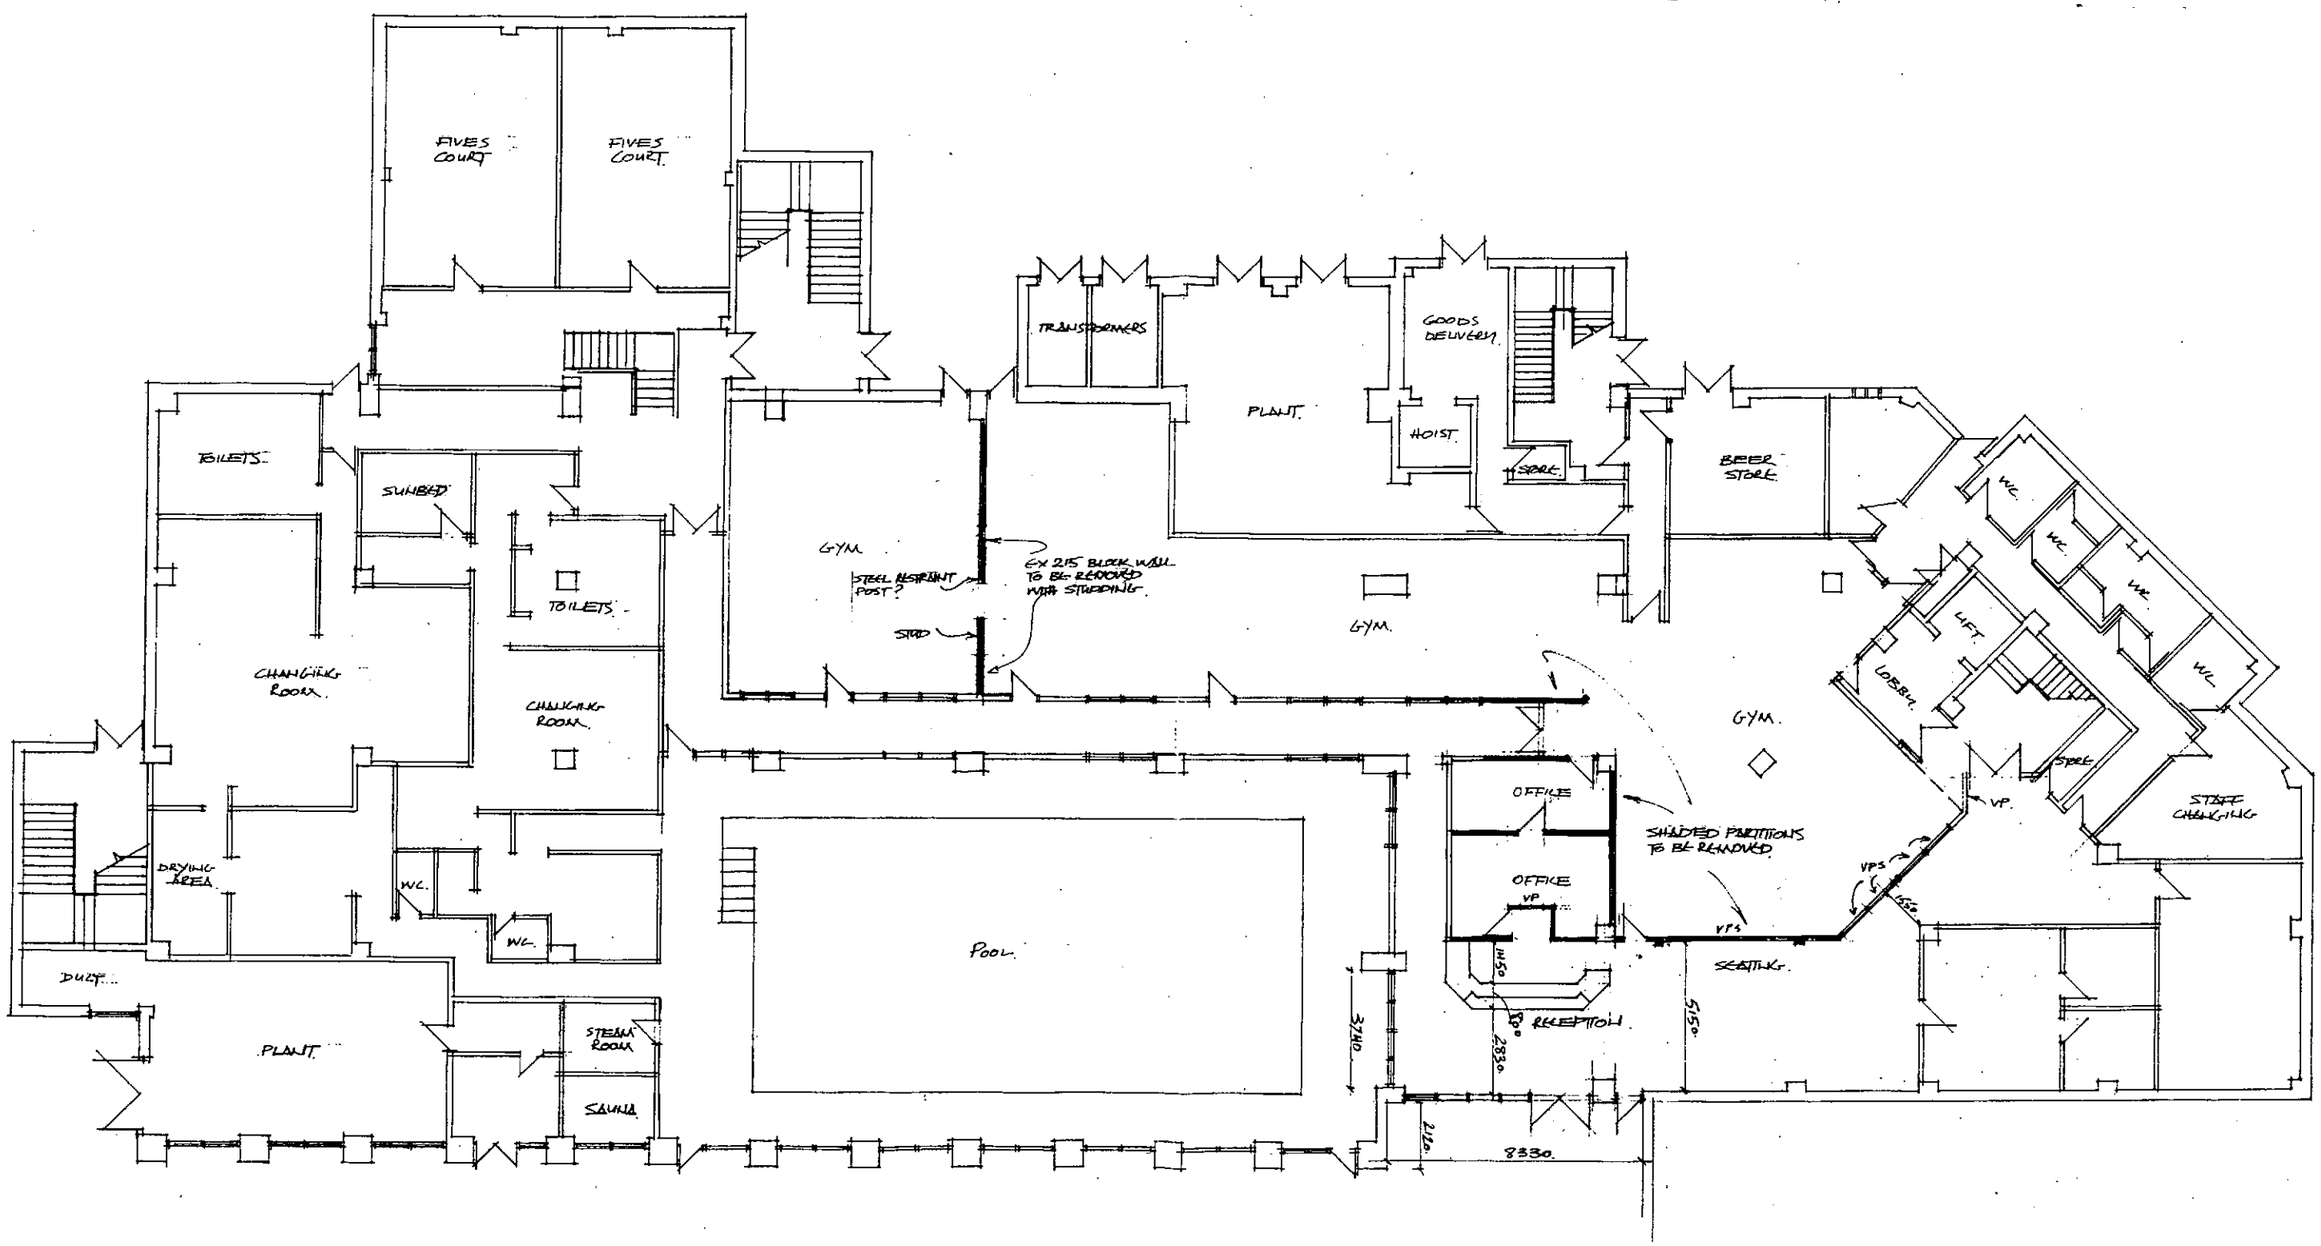

CLIENT:	MANCHESTER YMCA
PROJECT:	8 LIVERPOOL ROAD MANCHESTER
TITLE:	PLAN AS EXISTING

A P DESIGN

ARCHITECTS AND PLANNING CONSULTANTS
4 KINDER VIEW, NEW MILLS, HIGH PEAK SK22 4DB
TEL 01663 742169

SCALE	DRAWING NO	REV
1:200	01	