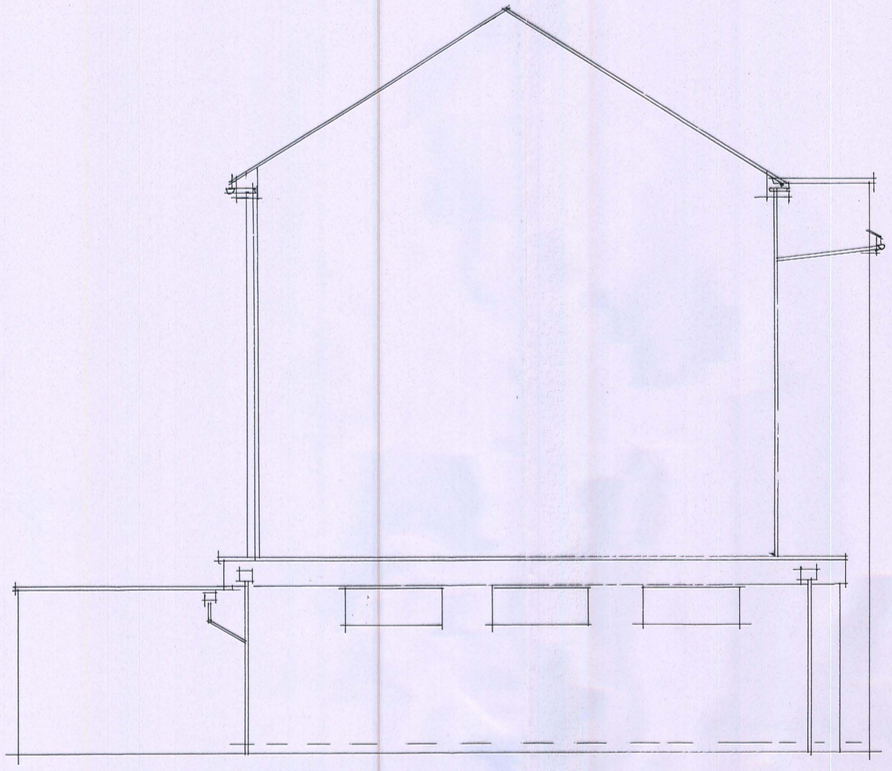

EXISTING SIDE ELEVATION

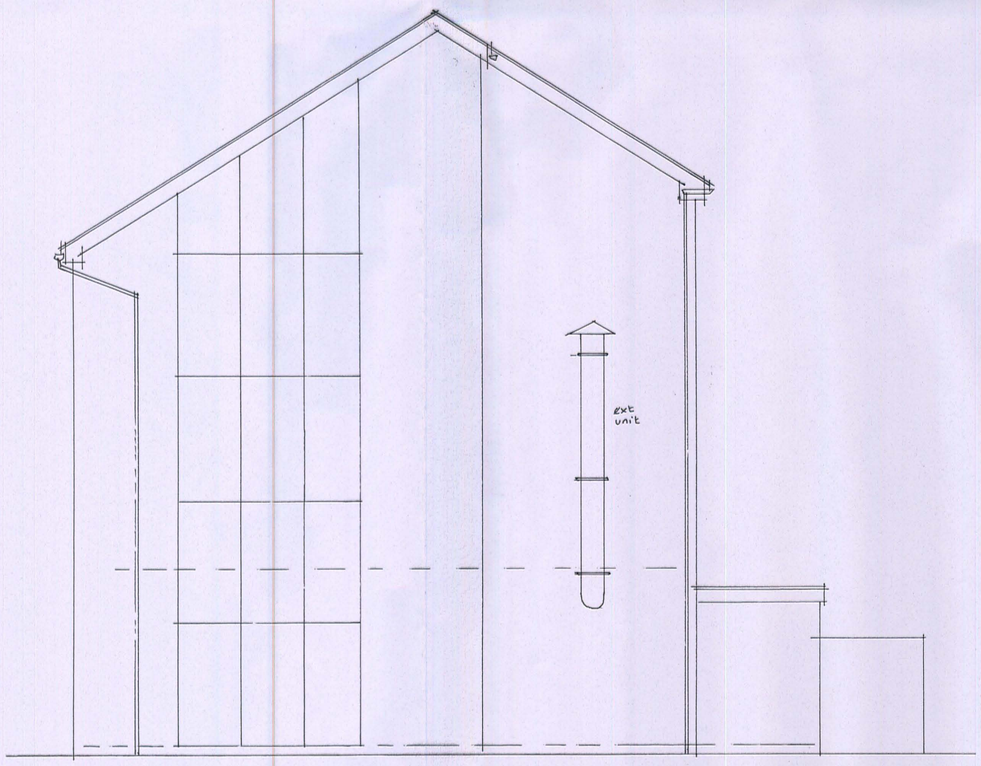

EXISTING RETURN ELEVATION

ARCHITECTURAL DESIGN SERVICES	
PROJECT PROPOSED SHOP FRONT IMPROVEMENTS, ROLLER SHUTTERS, PITCHED ROOF AND SHOP CONVERSION.	
DRAWING TITLE EXISTING SIDE AND RETURN ELEVATIONS.	
CLIENT MR. I. NAZIR.	
ADDRESS 63-69, RIVERDALE ROAD, BLACKLEY, MANCHESTER.	
SCALE 1:50.@A1	DATE FEB 2014
DRAWING No 02142557/3	

3

Proposed Shop front, improvements, roller shutters, pitched roof & shop conversion at 63-69 Riverdale Rd

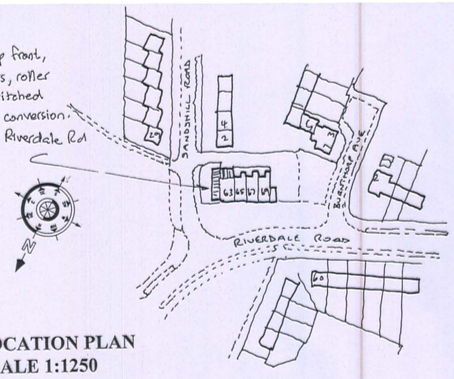

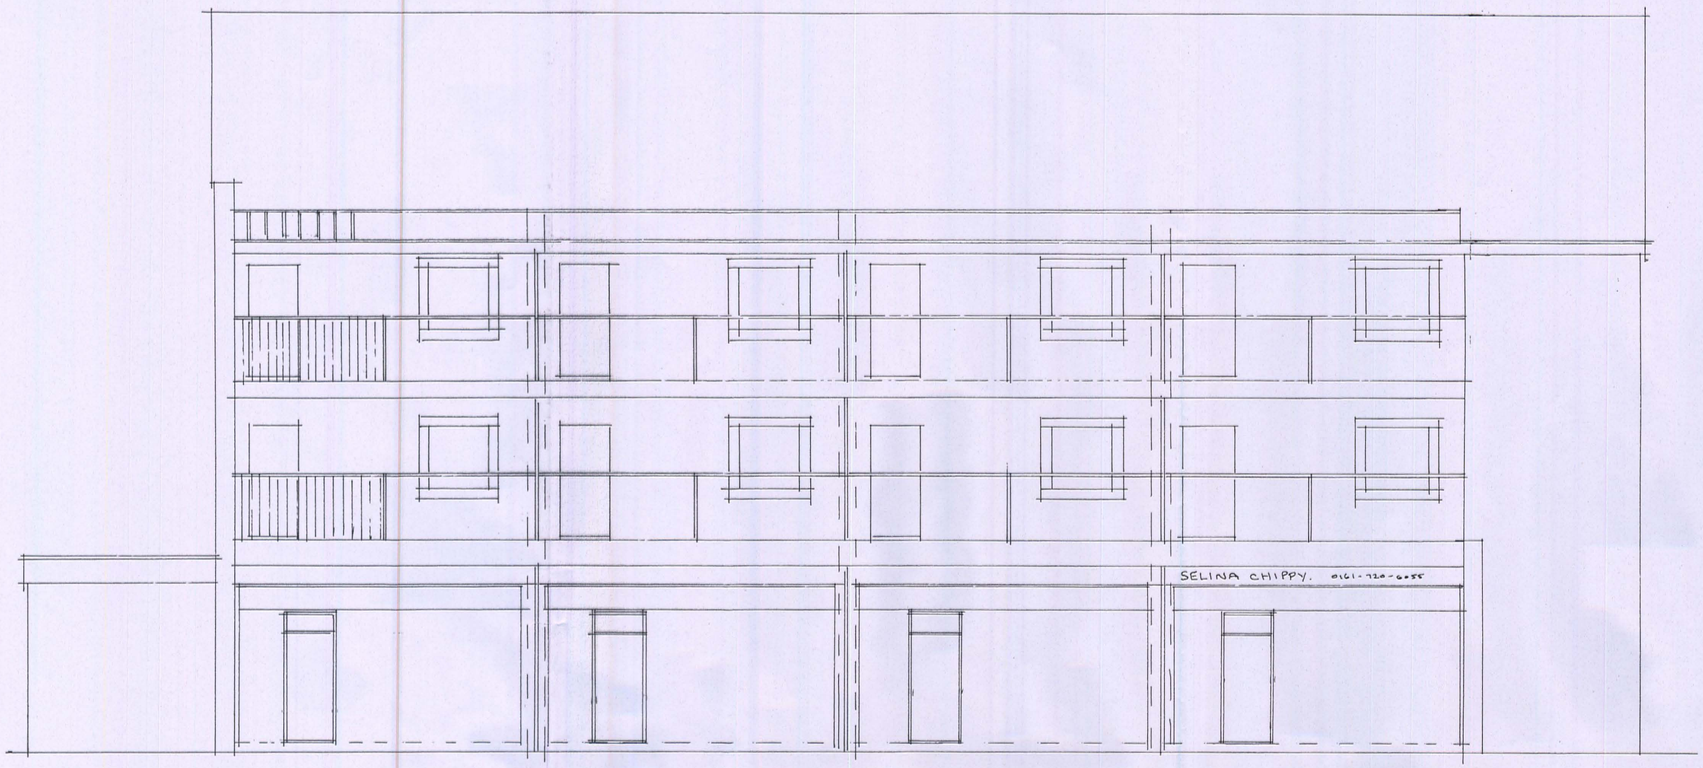

EXISTING FRONT ELEVATION

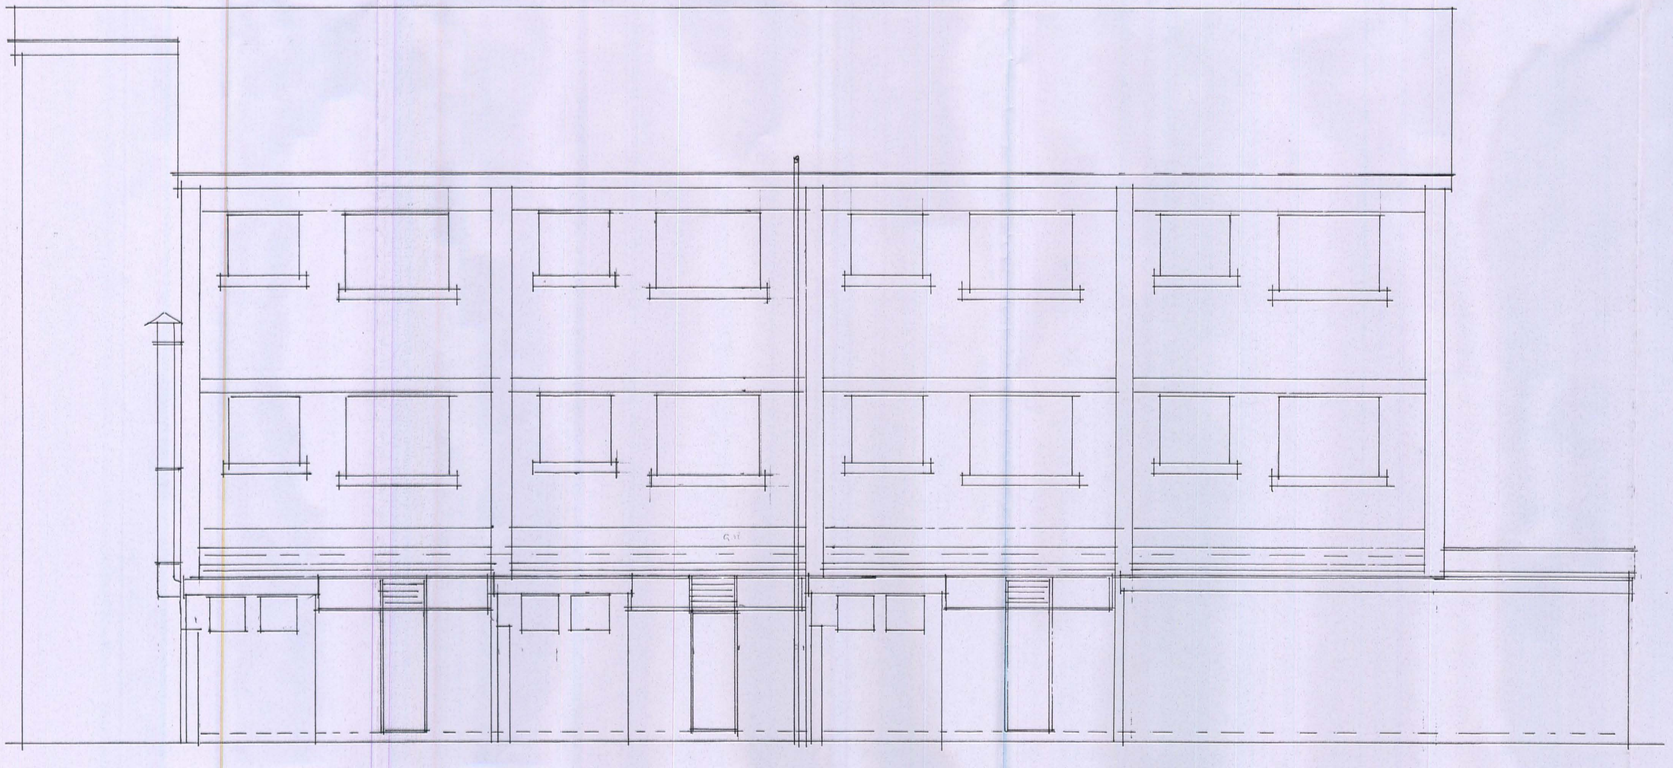

EXISTING REAR ELEVATION

ARCHITECTURAL DESIGN SERVICES	
PROJECT PROPOSED SHOP FRONT IMPROVEMENTS, ROLLER SHUTTERS, PITCHED ROOF AND SHOP CONVERSION.	
DRAWING TITLE EXISTING FRONT AND REAR ELEVATIONS.	
CLIENT MR. I. NAZIR.	
ADDRESS 63-69, RIVERDALE ROAD, BLACKLEY, MANCHESTER.	
SCALE 1:50.@A1	DATE FEB 2014
DRAWING No 02142557/2	

(2)