1 2 3m

DO NOT SCALE - USE FIGURED DIMENSIONS ONLY

OMBLER IWANOWSKI ARCHITECTS
12 HILTON STREET MANCHESTER M1 1JF
email@oiarchitects.co.uk 0161 236 6778
oiarchitects.co.uk oiarchitectshomes.co.uk

NOTES:

01 Hand-made facing brick in Flemish Bond with flush pointed lime mortar joints, all to match existing brickwork to long elevations. (N.B Flemish Bond to be simulated using snap headers).
02 Gritstone parapet coping.
03 Oak open-slatted timber screen, with powder coated steel framed window behind.
04 Painted steel faced fire exit/ delivery doors
05 Half brick deep recess
05 Existing brick boundary wall to be retained/ reinstated.
07 Existing steel gates to be repainted
08 Painted cast aluminium rainwater pipe and hopper.

All existing features and materials to be retained unless noted otherwise.

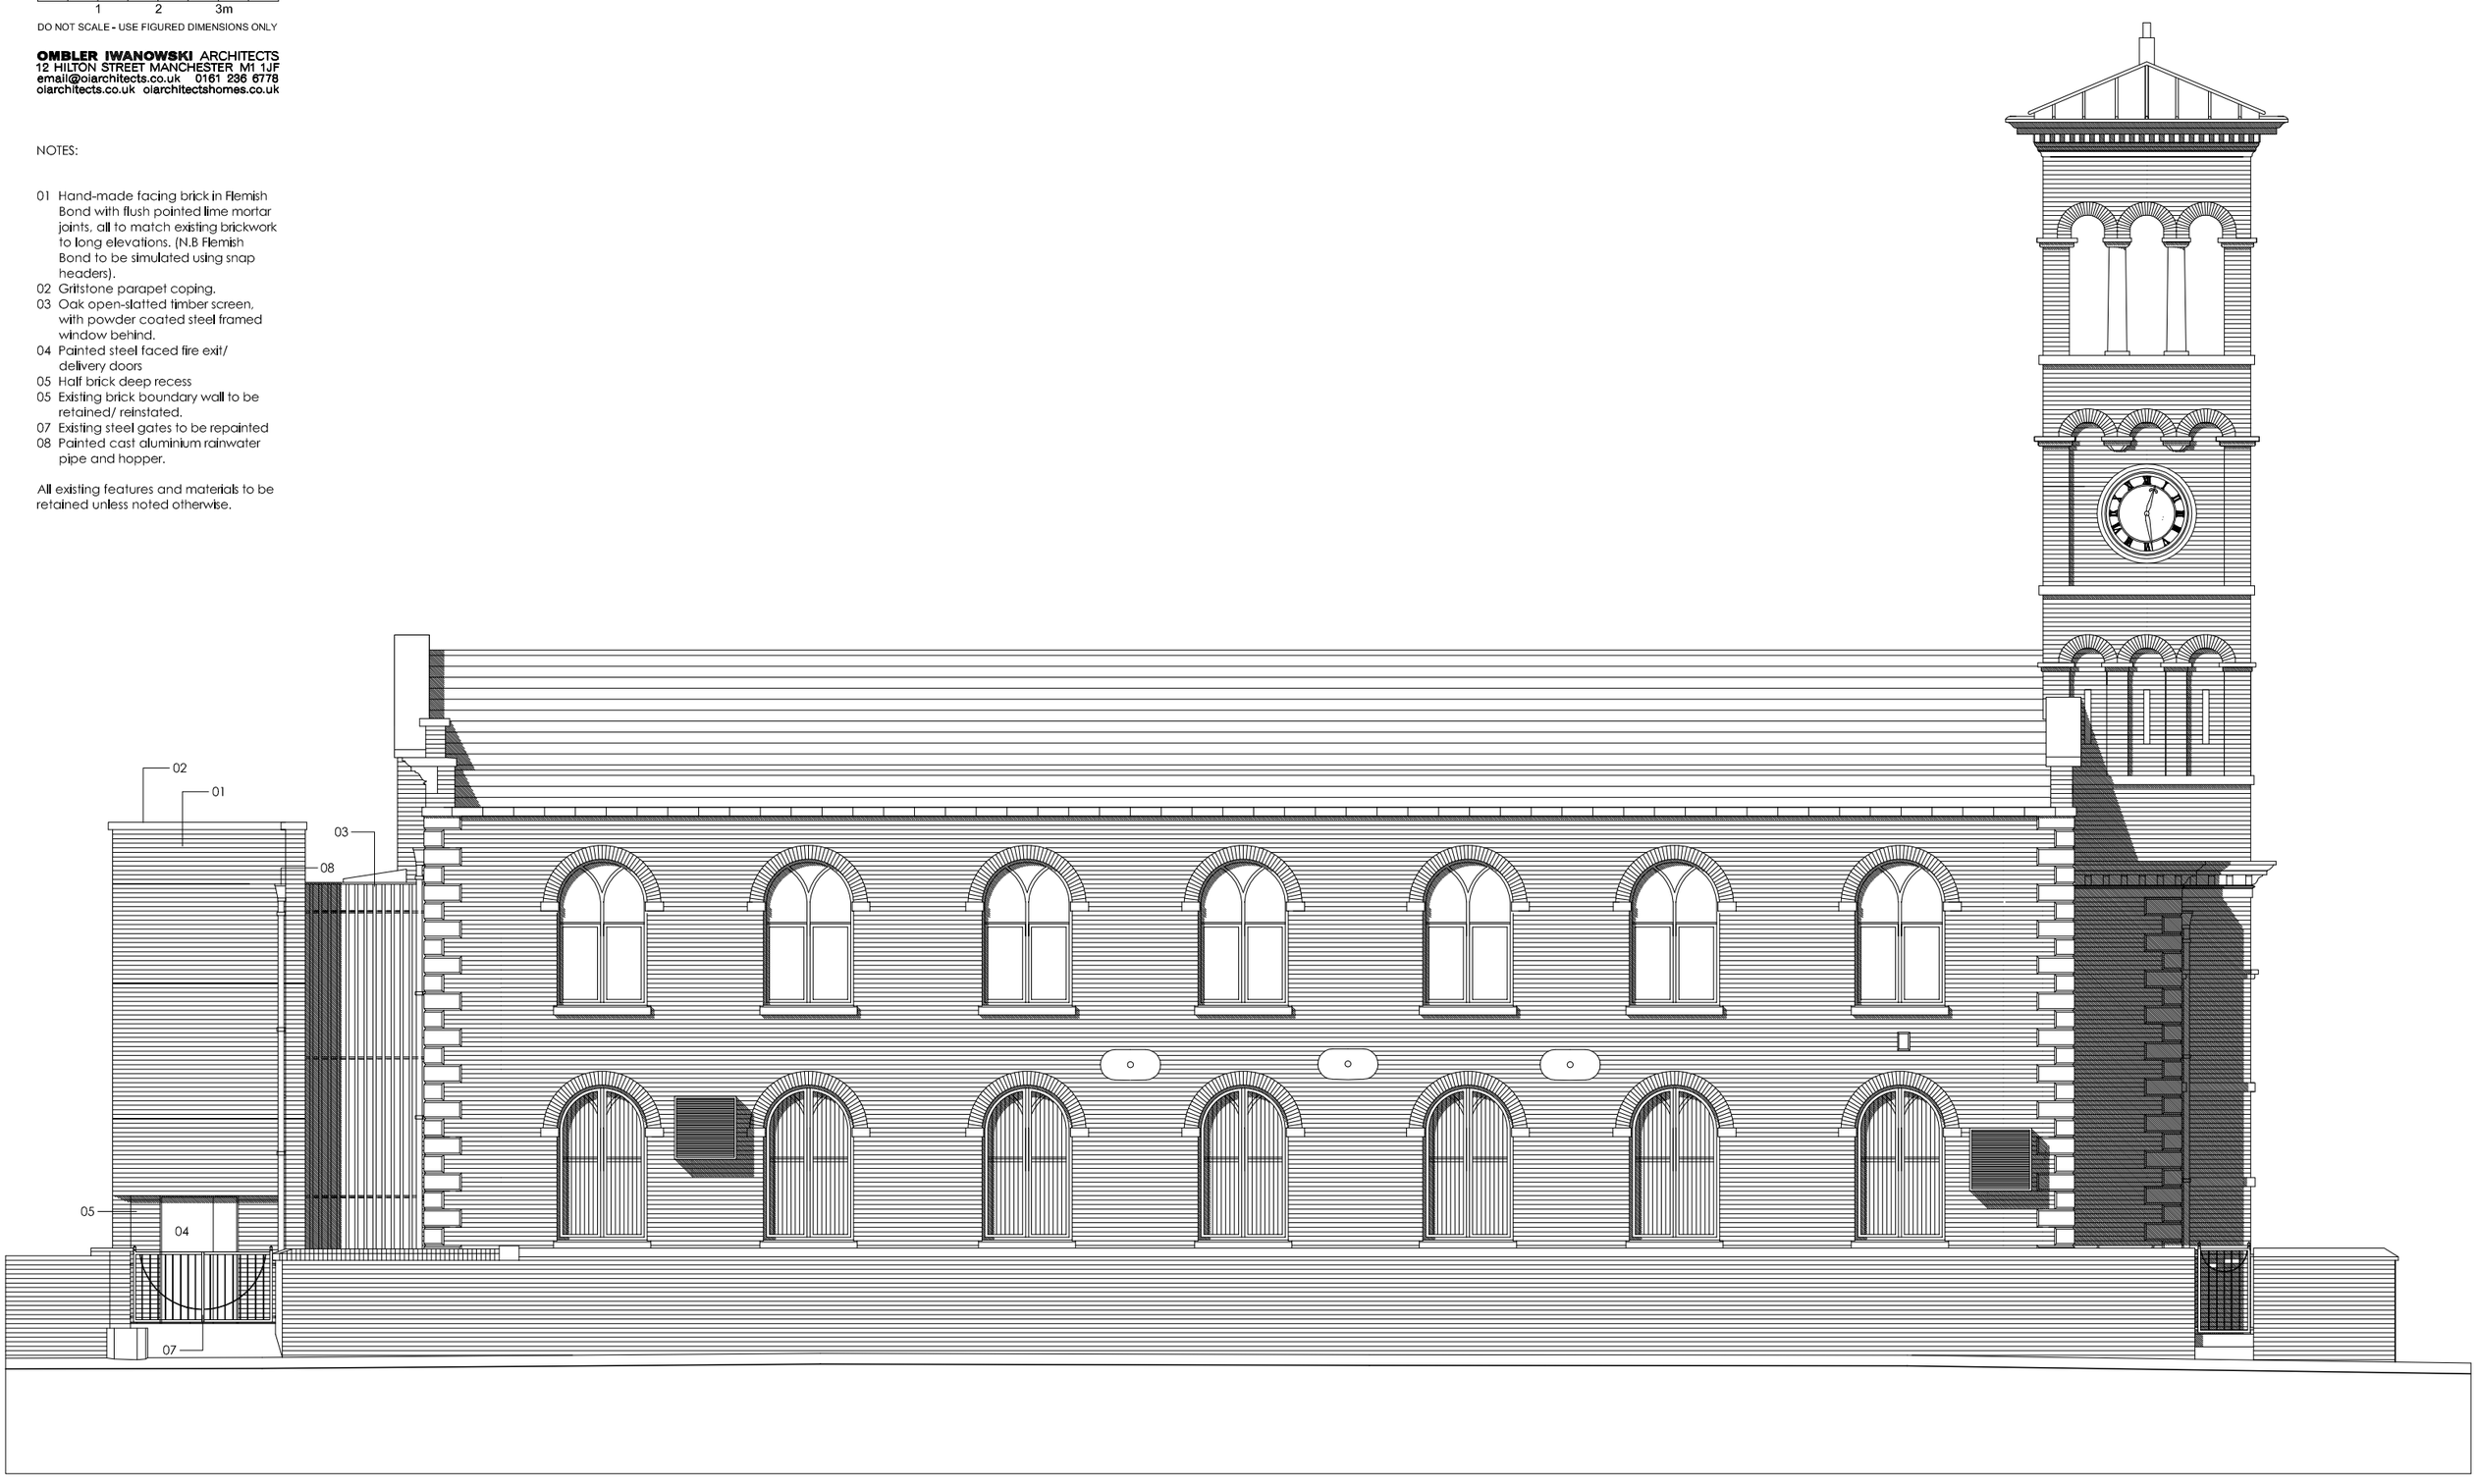

ST THOMAS CENTRE, ARDWICK

L(10)210 - NORTH ELEVATION AS PROPOSED - SCALE 1:100 @ A3

01