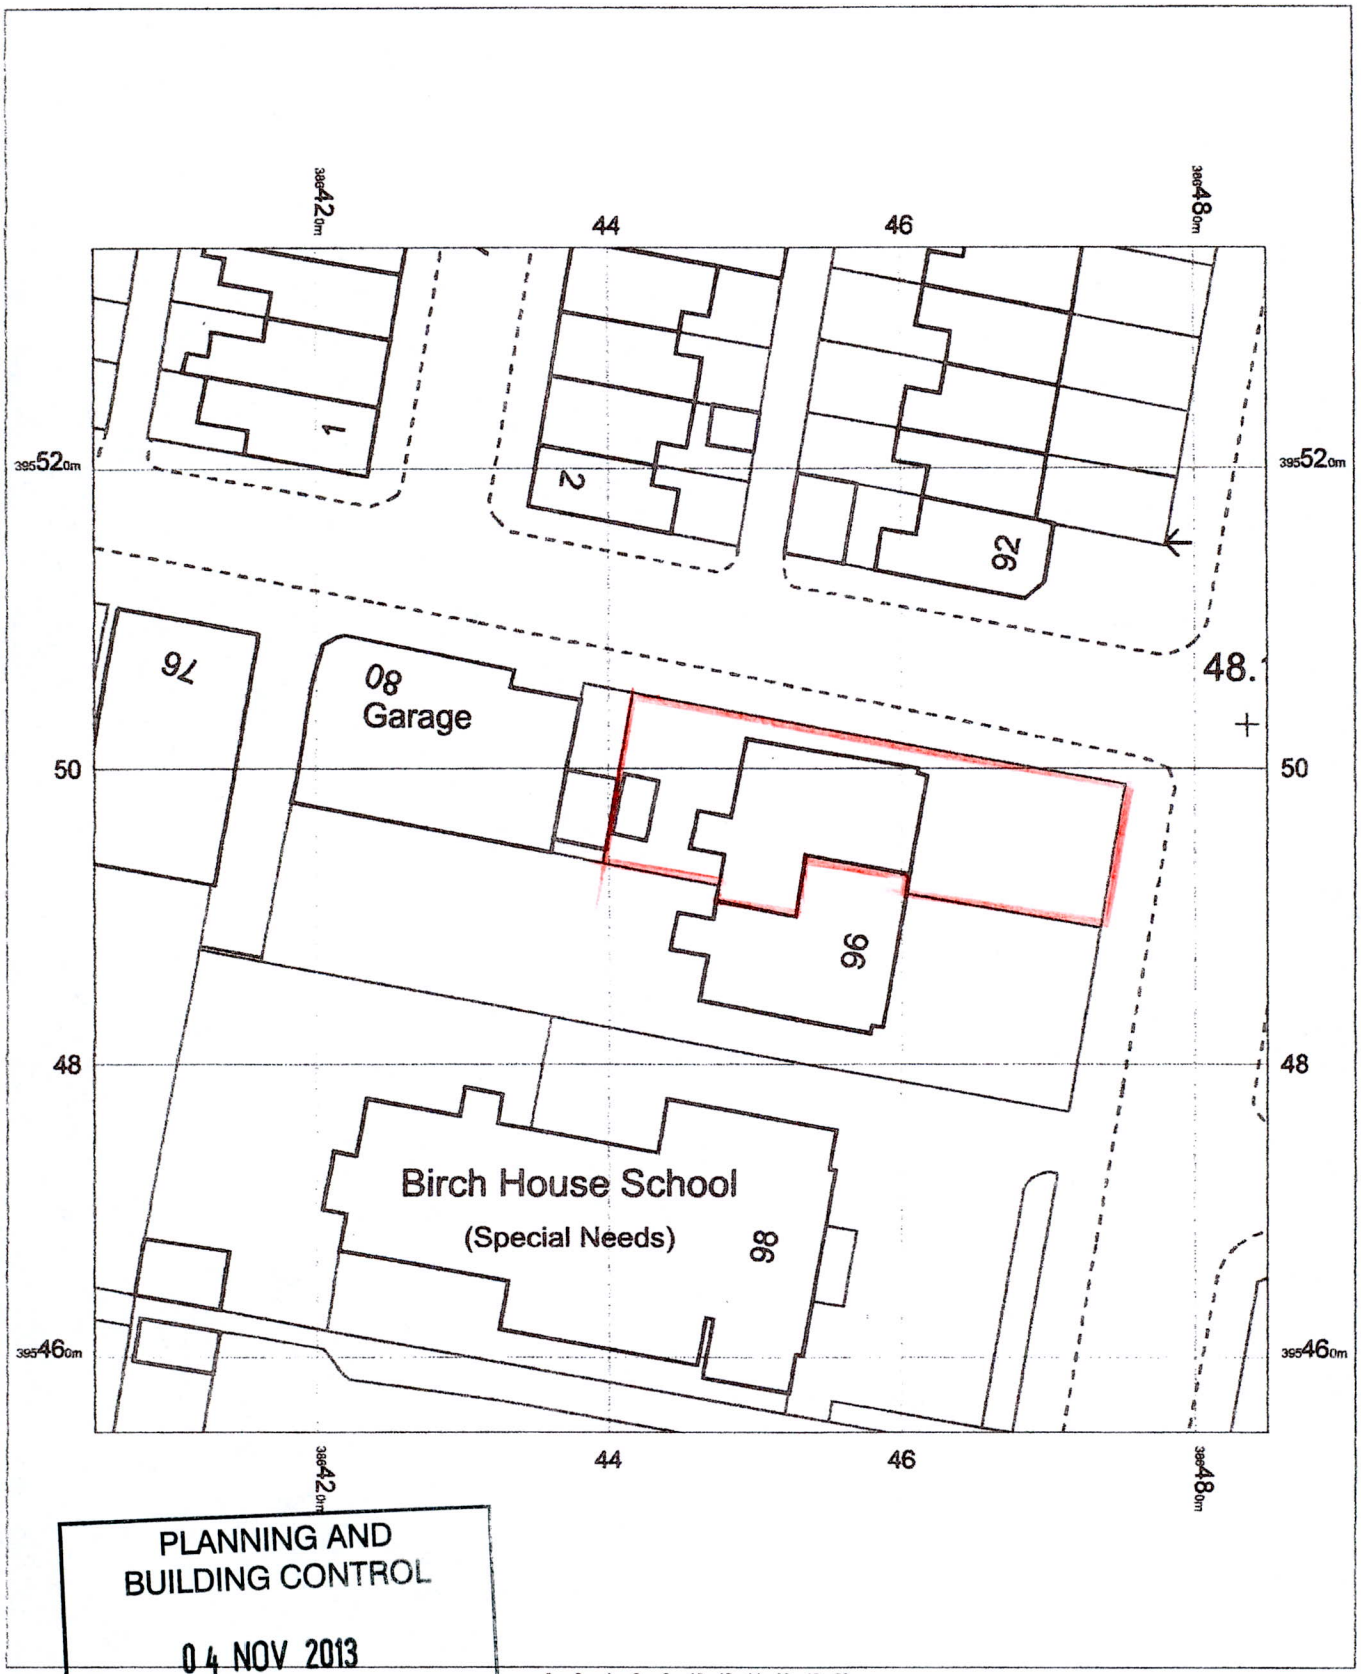


PLANNING AND
BUILDING CONTROL

04 NOV 2013

N

OS Mastermap
04 January 2013, ID: BW1-00198983
www.blackwellmapping.co.uk

1:500 scale print at A4, Centre: 386445 E, 395495 N

©Crown Copyright. Licence no. 100041040

Ordnance Survey

BLACKWELL'S
www.blackwellmapping.co.uk
TEL: 0113 245 2623
maps.leeds@blackwell.co.uk