
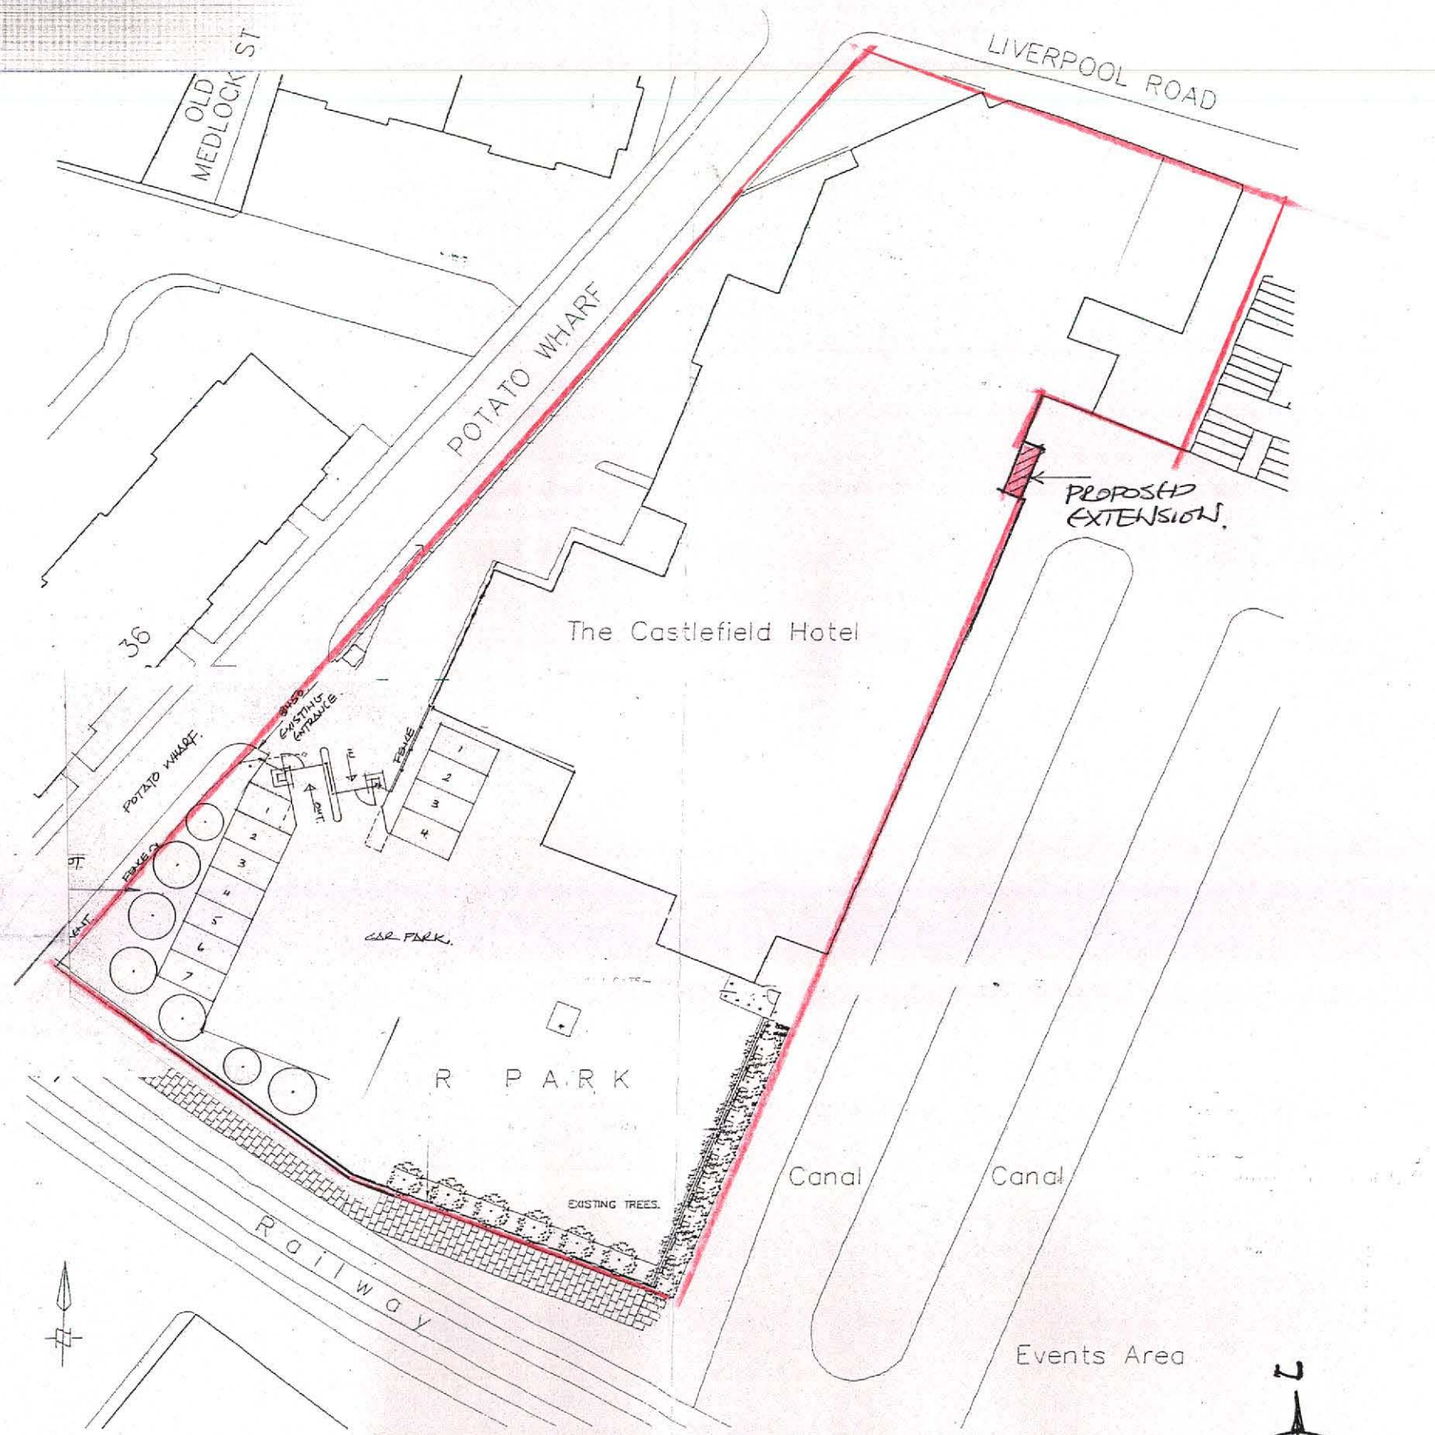


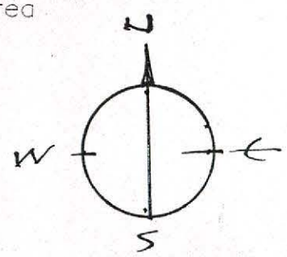

CLIENT: CASTLEFIELD HOTEL

PROJECT: NEW ENTRANCE GATES

TITLE: SITE PLAN AS EXISTING

A P DESIGN
ARCHITECTS AND PLANNING CONSULTANTS
4 KINDER VIEW, NEW MILLS, HIGH PEAK SK22 4DB
TEL 01663 ~~74777~~ 742169

SCALE	DRAWING NO	REV
1:500	05	