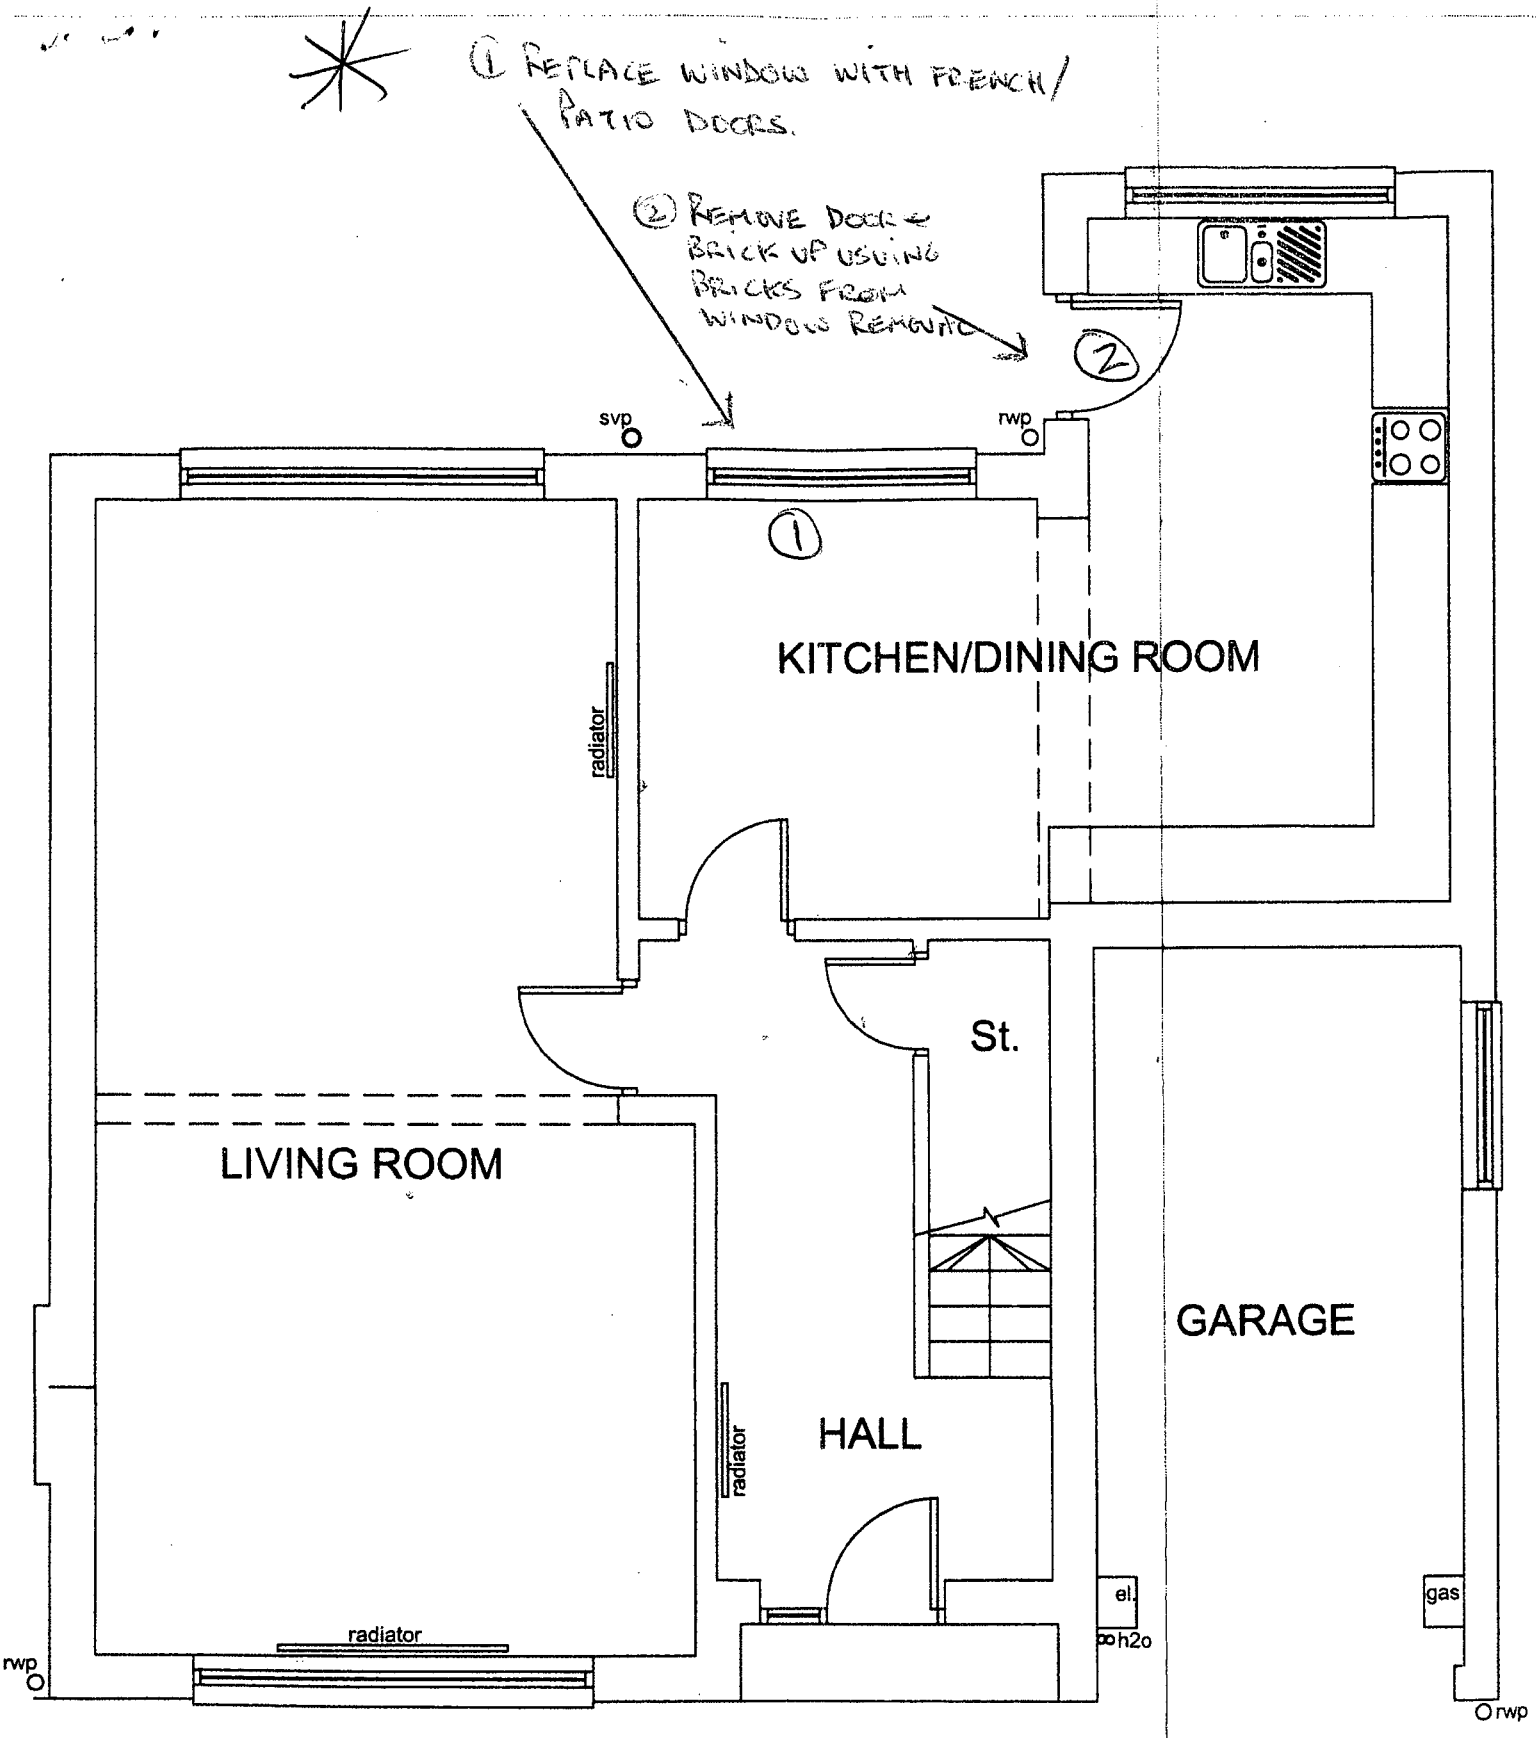

GROUND FLOOR PLAN

Plans as Existing - 1:50