Our ref: 21676 work spec and plan
Date: 21.01.14

Client: Greentech
Address: Southcot
146 Oxford Road
Macclesfield
Cheshire. SK11 8JY

Tel No:
e-mail:

ARBORICULTURAL SERVICES TREEWORK LTD
Haresteads Farm
Lyme Park
Disley
Cheshire
SK12 2NT
Office Tel: 01625 850320
0161 456 0989
Fax: 01625 879401
e-mail: gdk@treeworkers.com

Work Specification

TPO Tree no	No./ Qty	Species	Action 1	Action 2	Action 3	Action 4	Comments
Re: Withington Community Hospital, Nell Lane. Didsbury. M20 2LR							
The tree works are part for routine maintenance							
T1	1	Horse chestnut	REG	LCR			Remove epicormic growth and lift crown over the highway to 6m
T2	1	Ash	REG	LCR			Remove epicormic growth and lift crown over the highway to 6m
T4	1	Sycamore	REG	DWD			Remove epicormic growth and major deadwood
T9	1	Sycamore	DWD				Remove major deadwood
T10	1	Horse chestnut	REG				Remove epicormic growth
T11	1	Lime	REG	DWD			Remove epicormic growth and major deadwood
T12	1	Horse chestnut	REG				Remove epicormic growth
T13	1	Horse chestnut	REG				Remove epicormic growth
T14	1	Lime	REG	DWD			Remove epicormic growth and major deadwood
T15	1	Horse chestnut	REG				Remove epicormic growth
T17	1	Lime	REG	CSL	THC2	DWD	Remove epicormic growth, clear street lights, thin crown by 20% and remove major deadwood
T18	1	Lime	REG	CSL	THC2	DWD	Remove epicormic growth, clear street lights, thin crown by 20% and remove major deadwood
T19	1	Horse chestnut	REG				Remove epicormic growth
T20	1	Sycamore	REG				Remove epicormic growth

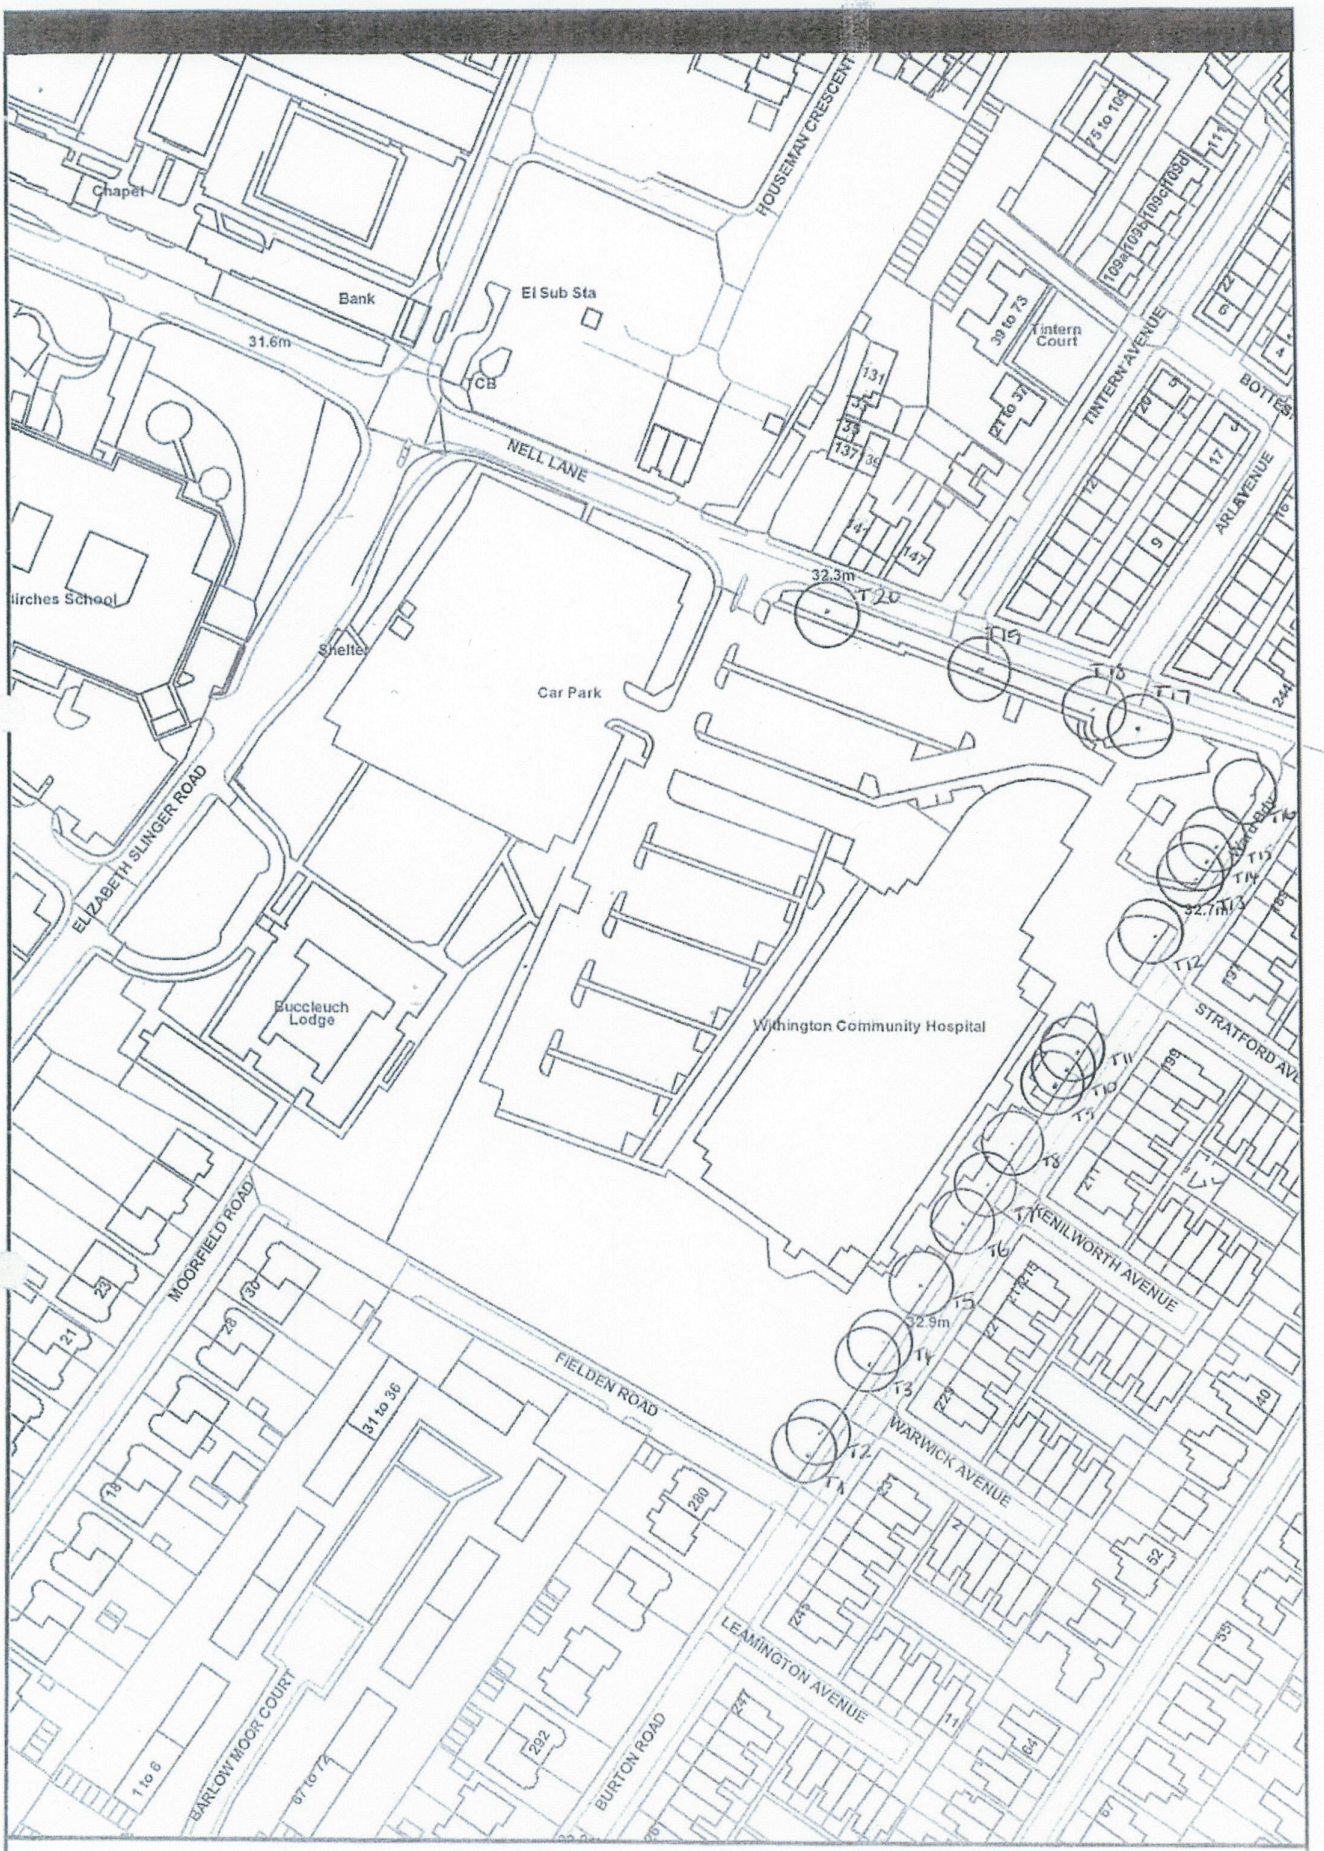

MANCHESTER CITY COUNCIL

Tree Preservation Order
Withington Community Hospital, Nell Lane, Didsbury, M20 2LR
16th February 2010

Scale: 1:1750