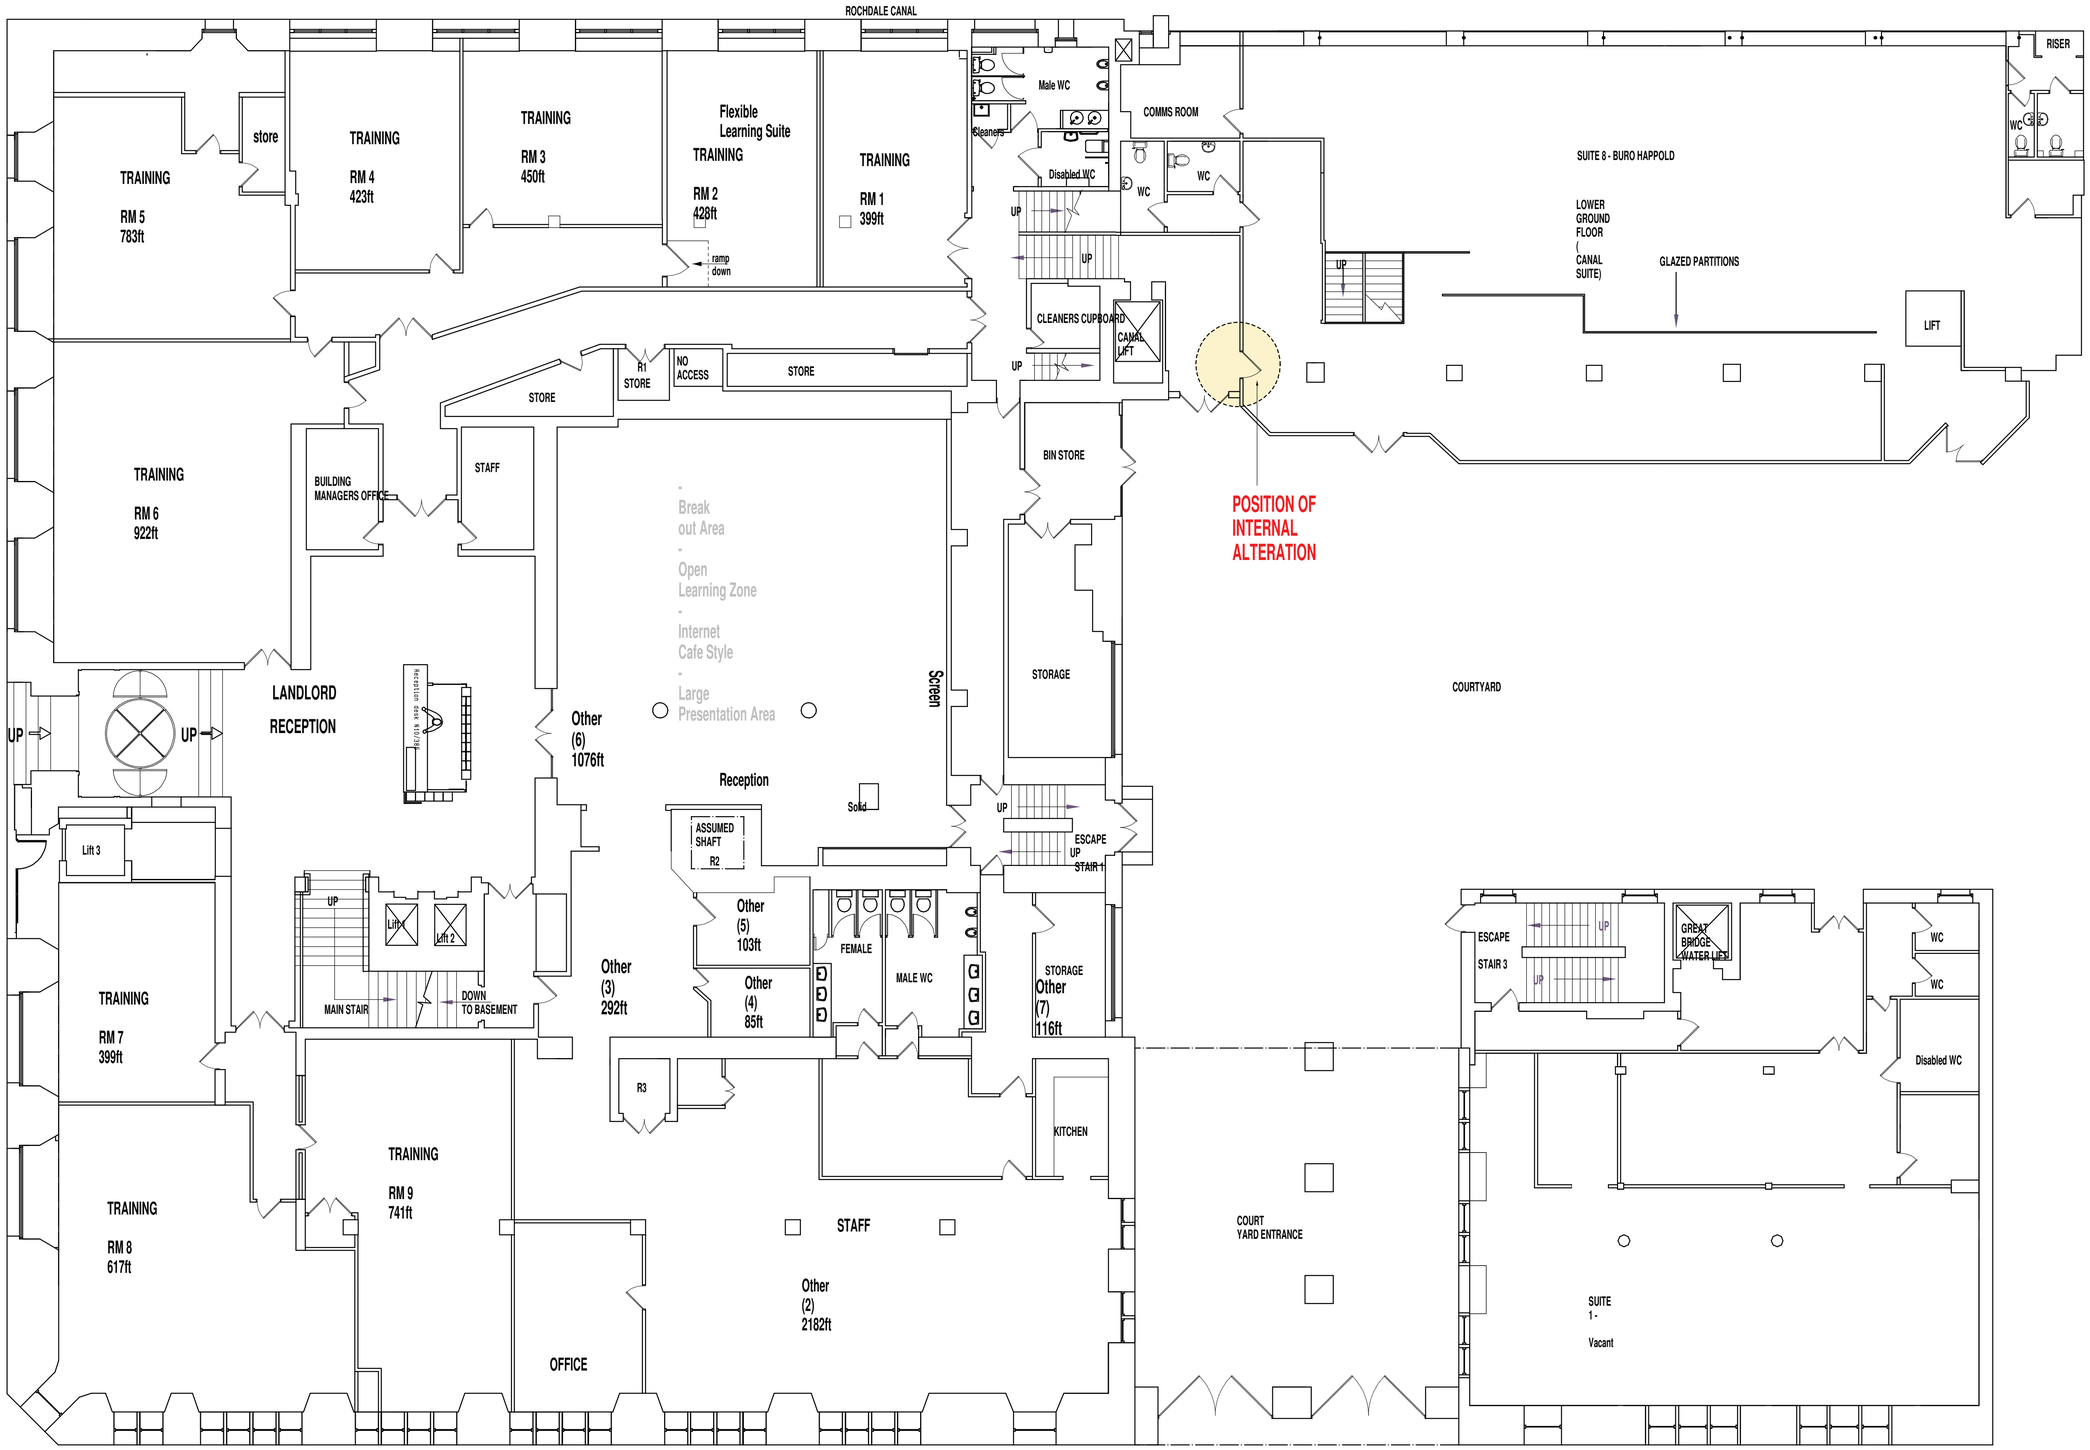

Proposed Plan

This drawing has been prepared for the sole purpose of obtaining Planning Permission and Building Regulation Approval ONLY. All structural calculations are to be checked by structural engineer prior to construction.

All dimensions & details are to be check on site prior to construction, any discrepancies reported to ExtensionsNW prior to any work undertaken. Any work undertaken prior to full planning & building regulation approval is at the builders own risk. ExtensionsNW will not be held responsible for any problems arising.

This drawing is the copyright of ExtensionsNW and any reproduction in whole or part is strictly forbidden.
Plotted on 16/12/2013
ExtensionsNW reserve the right to modify and make necessary alterations dependent on site conditions.

D		
C		
B		
A		
	DATE	

SCALE	1:100	DATE	Dec 13
DRAWN	JDJ	P.P	B.R

CUSTOMER
Manchester Solutions

PROJECT
Internal Alterations

LOCATION
Churchgate House, 56 Oxford St, Manchester

LOCAL AUTHORITY
Manchester City Council

Extensions NW
3 Cribden Street, Rawtenstall. BB4 8HZ
Tel: 01706 231165 Mob: 07966436495
Web: www.extensionsnow.co.uk E-mail: joe@extensionsnow.co.uk

JOB No.	REV.
2119 - 02	