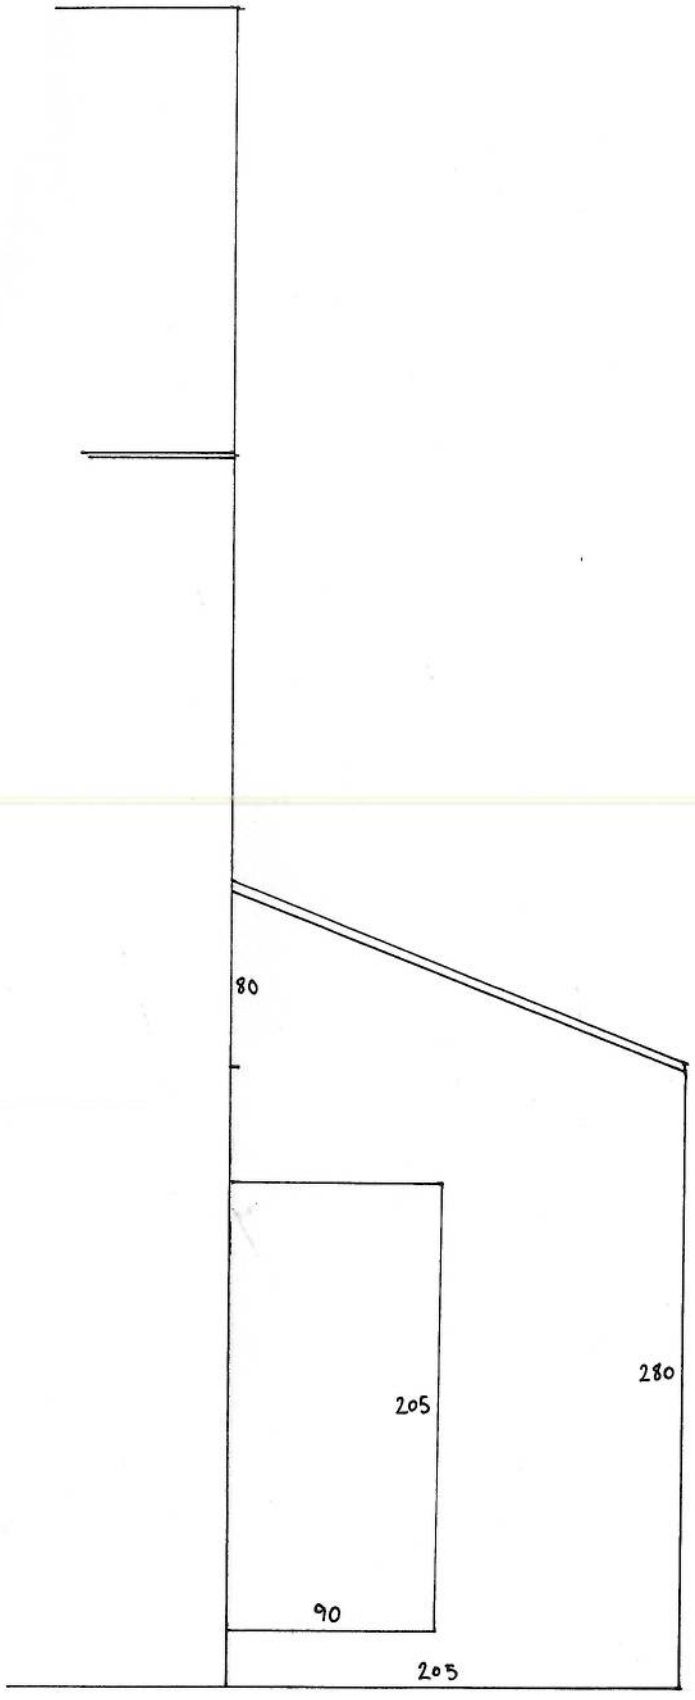

north

existing
front
elevation
1:35 (A3)

140 cms

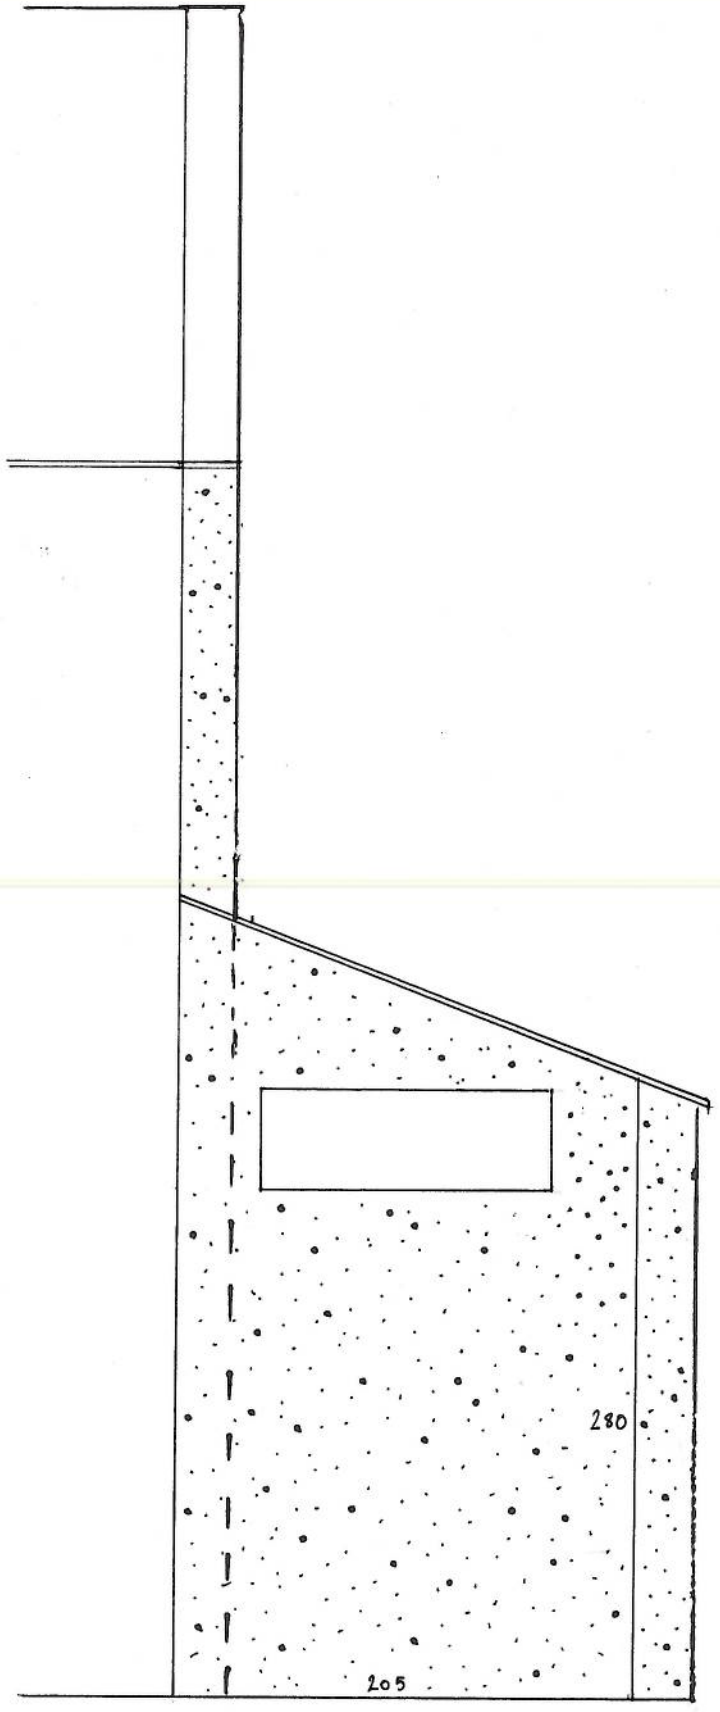

north

proposed
front
elevation
1:35 (A3)

: insulation

140 cms

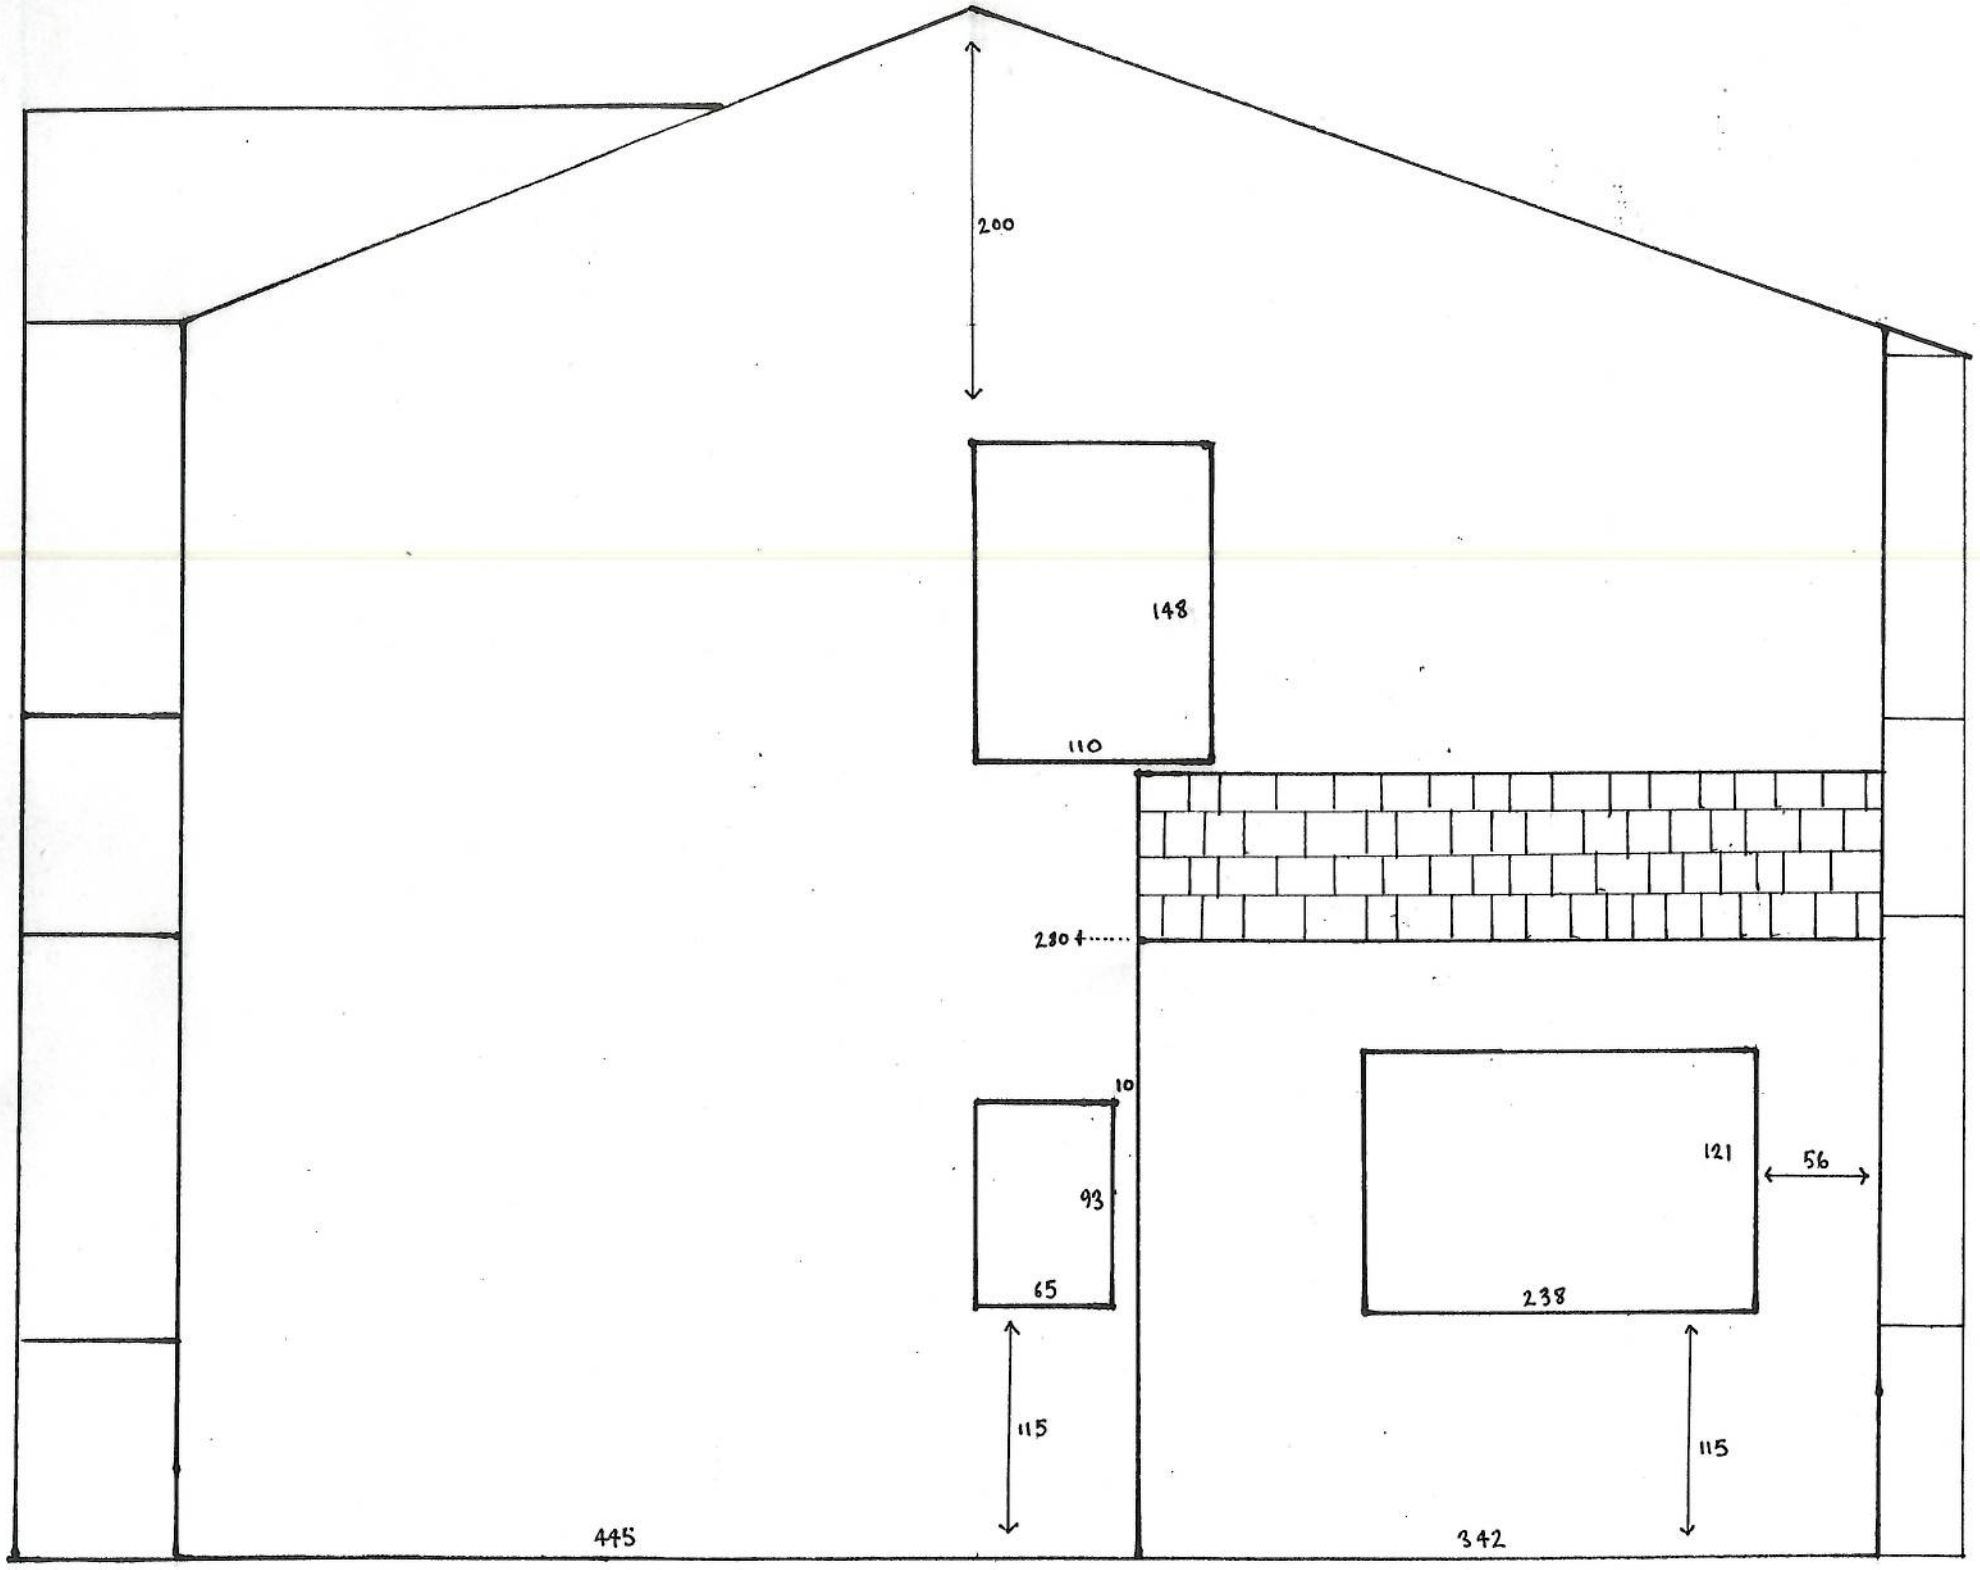

north

existing
side
elevation
1:35 (A3)

140cms

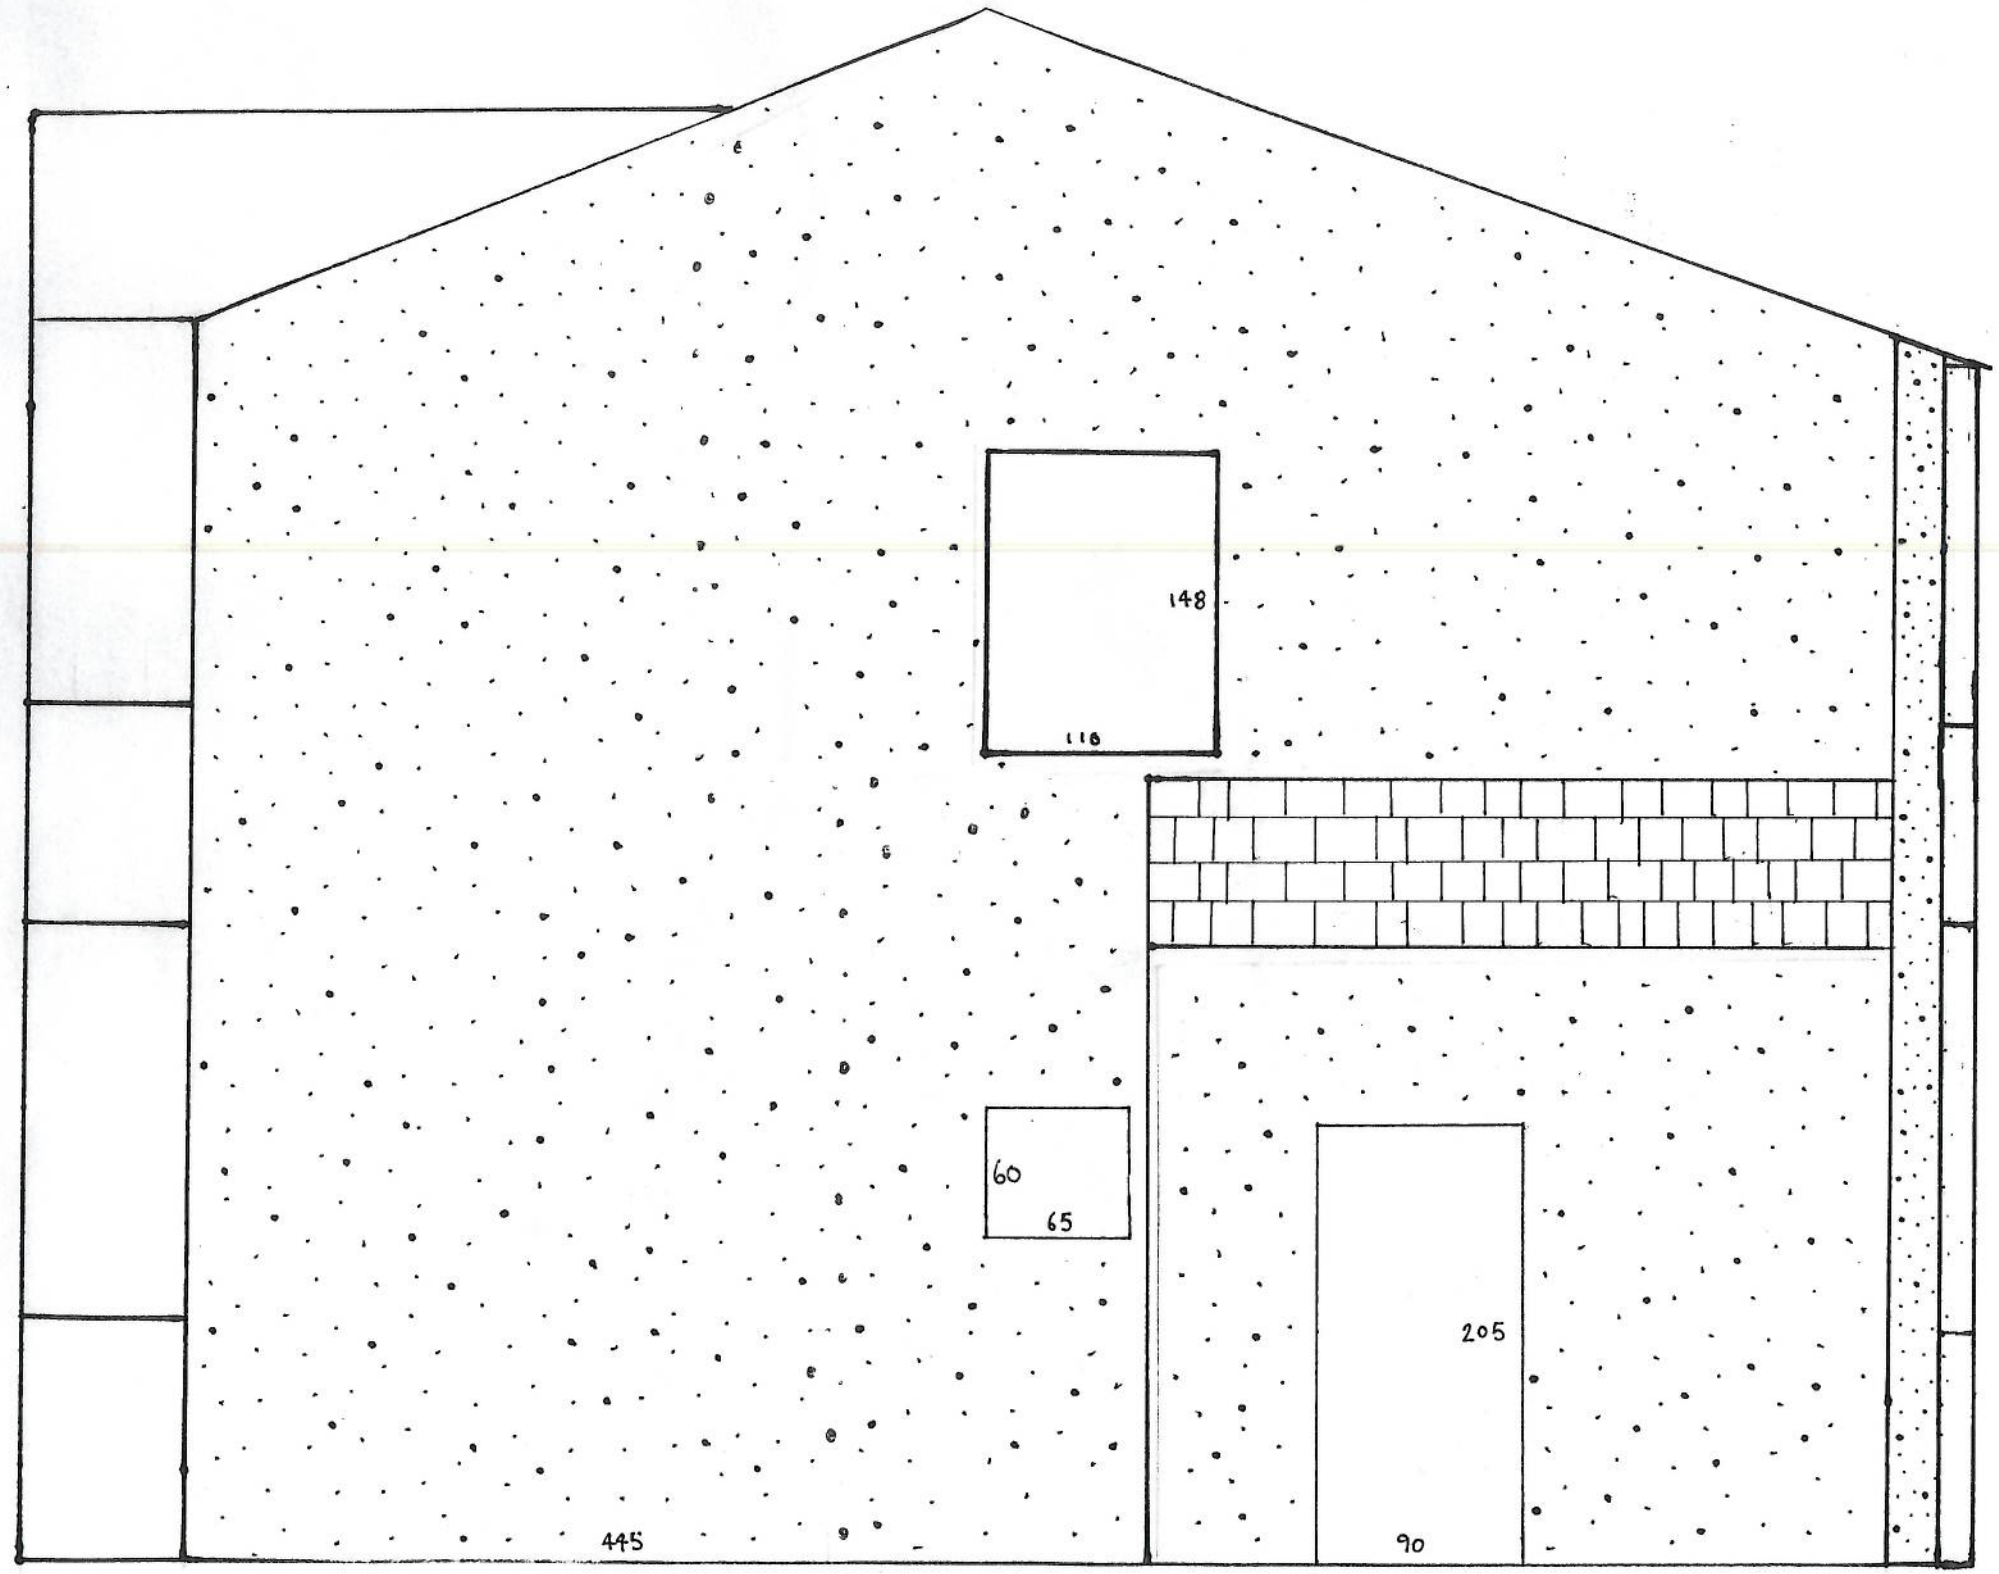

north

proposed
side
elevation
1:35 (A3)

140cms

: insulation

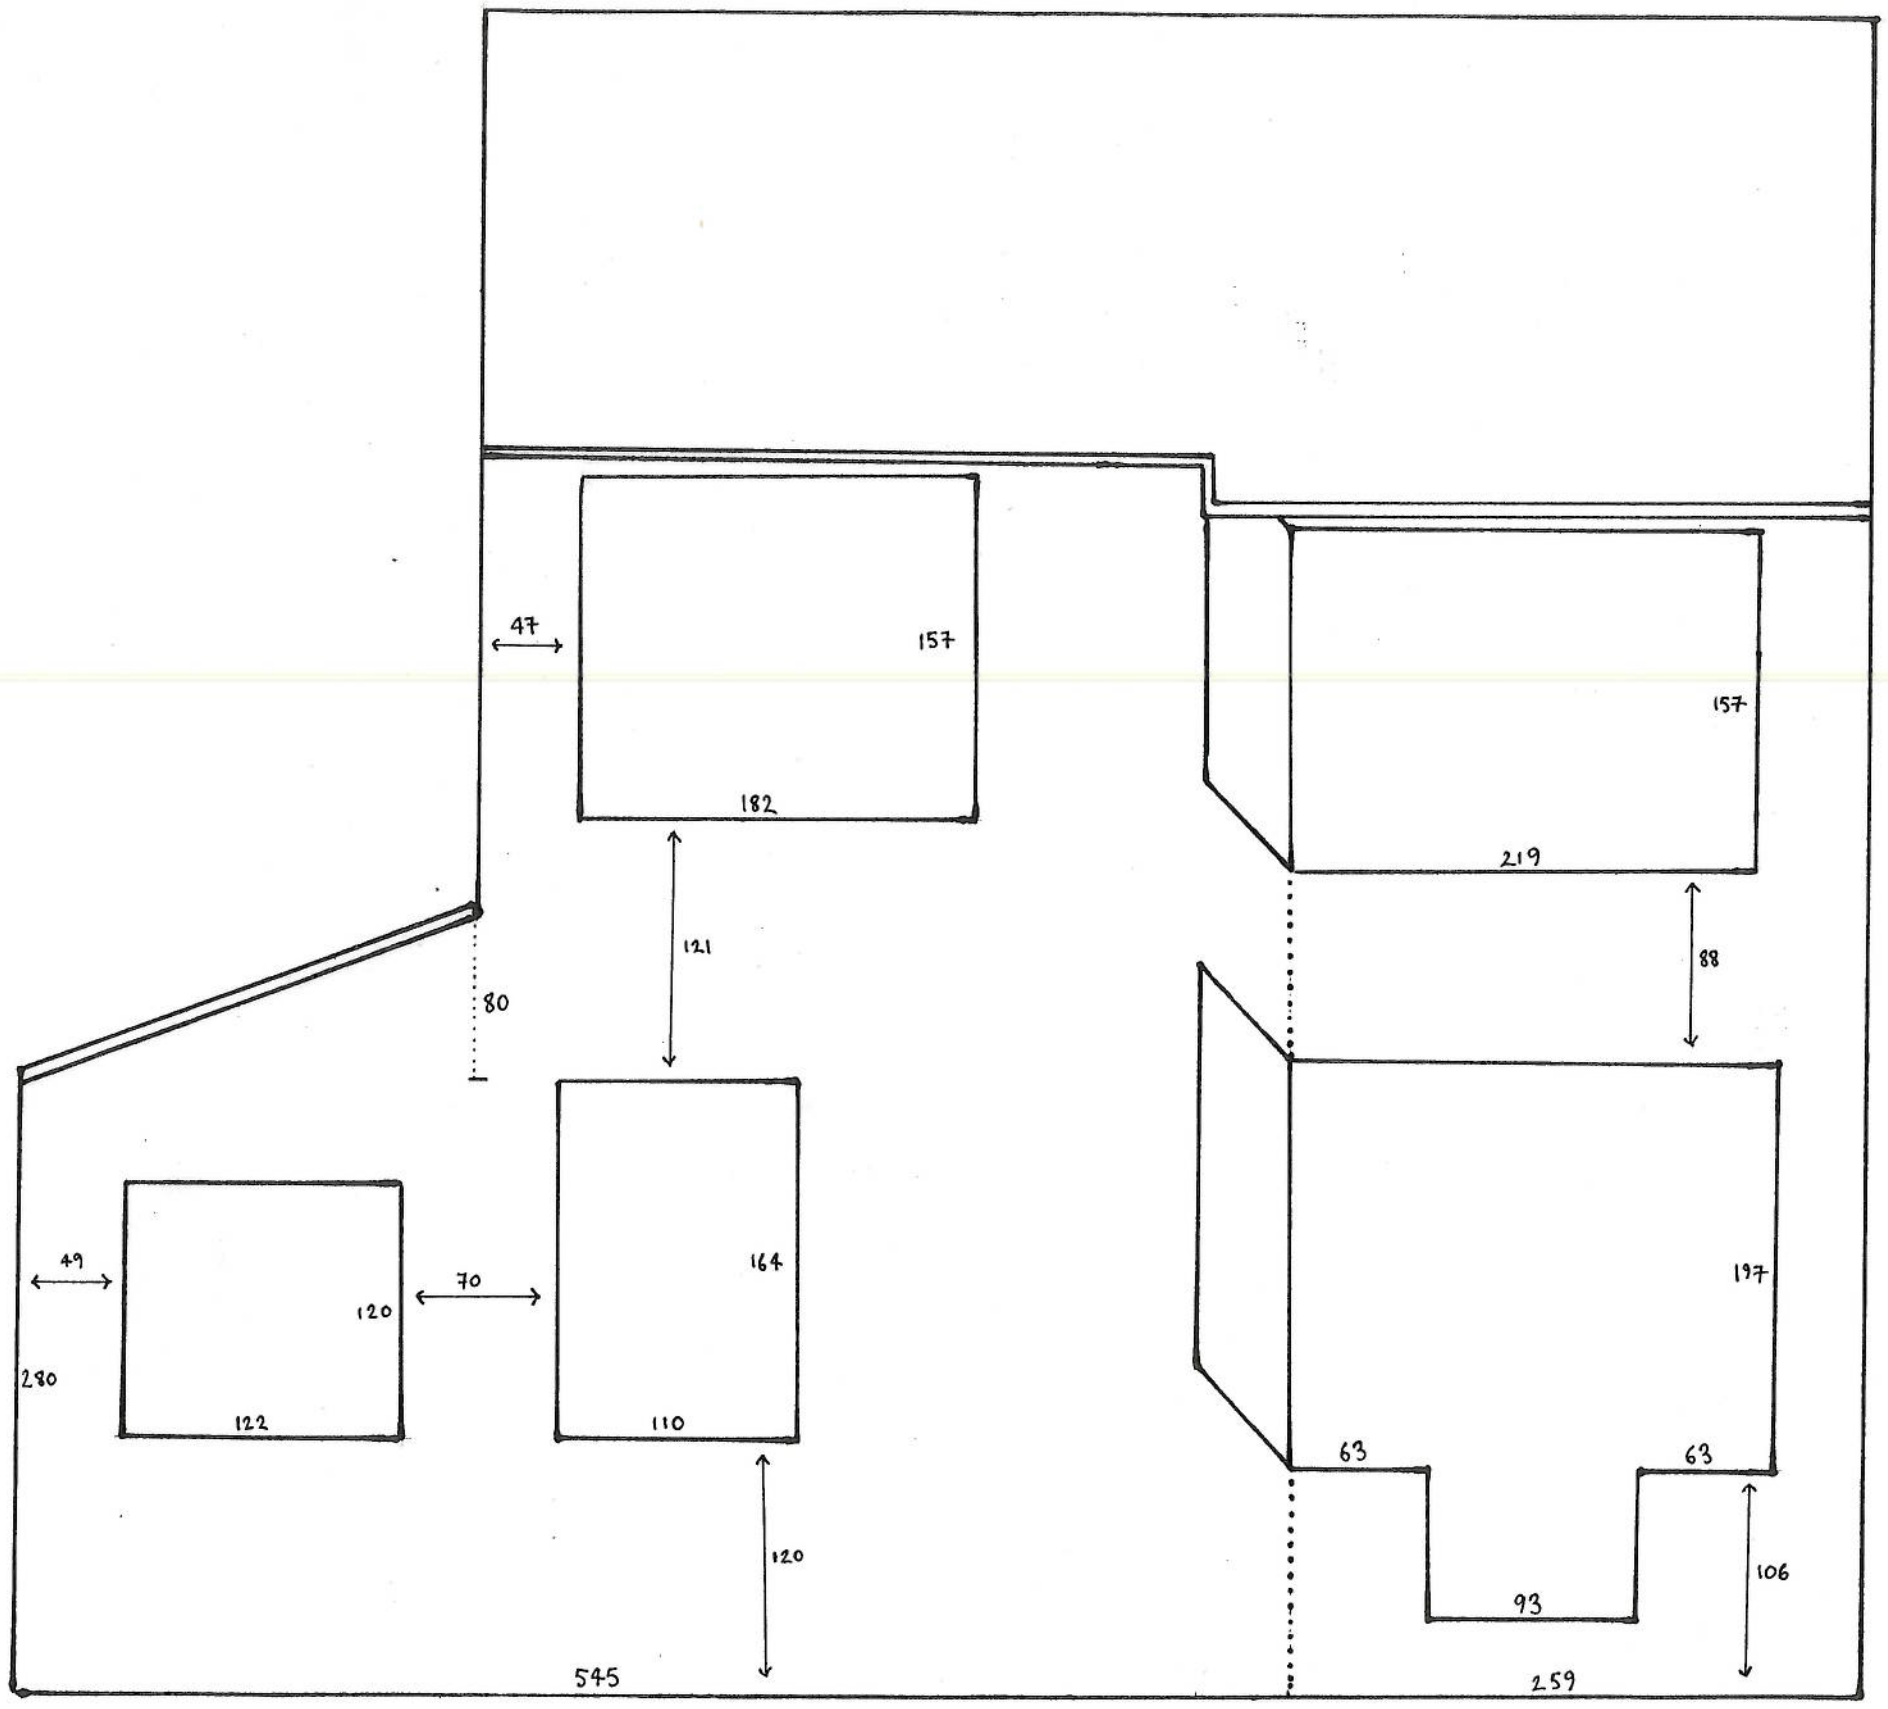

north

existing
rear
elevation
1:35 (A3)

140 cms

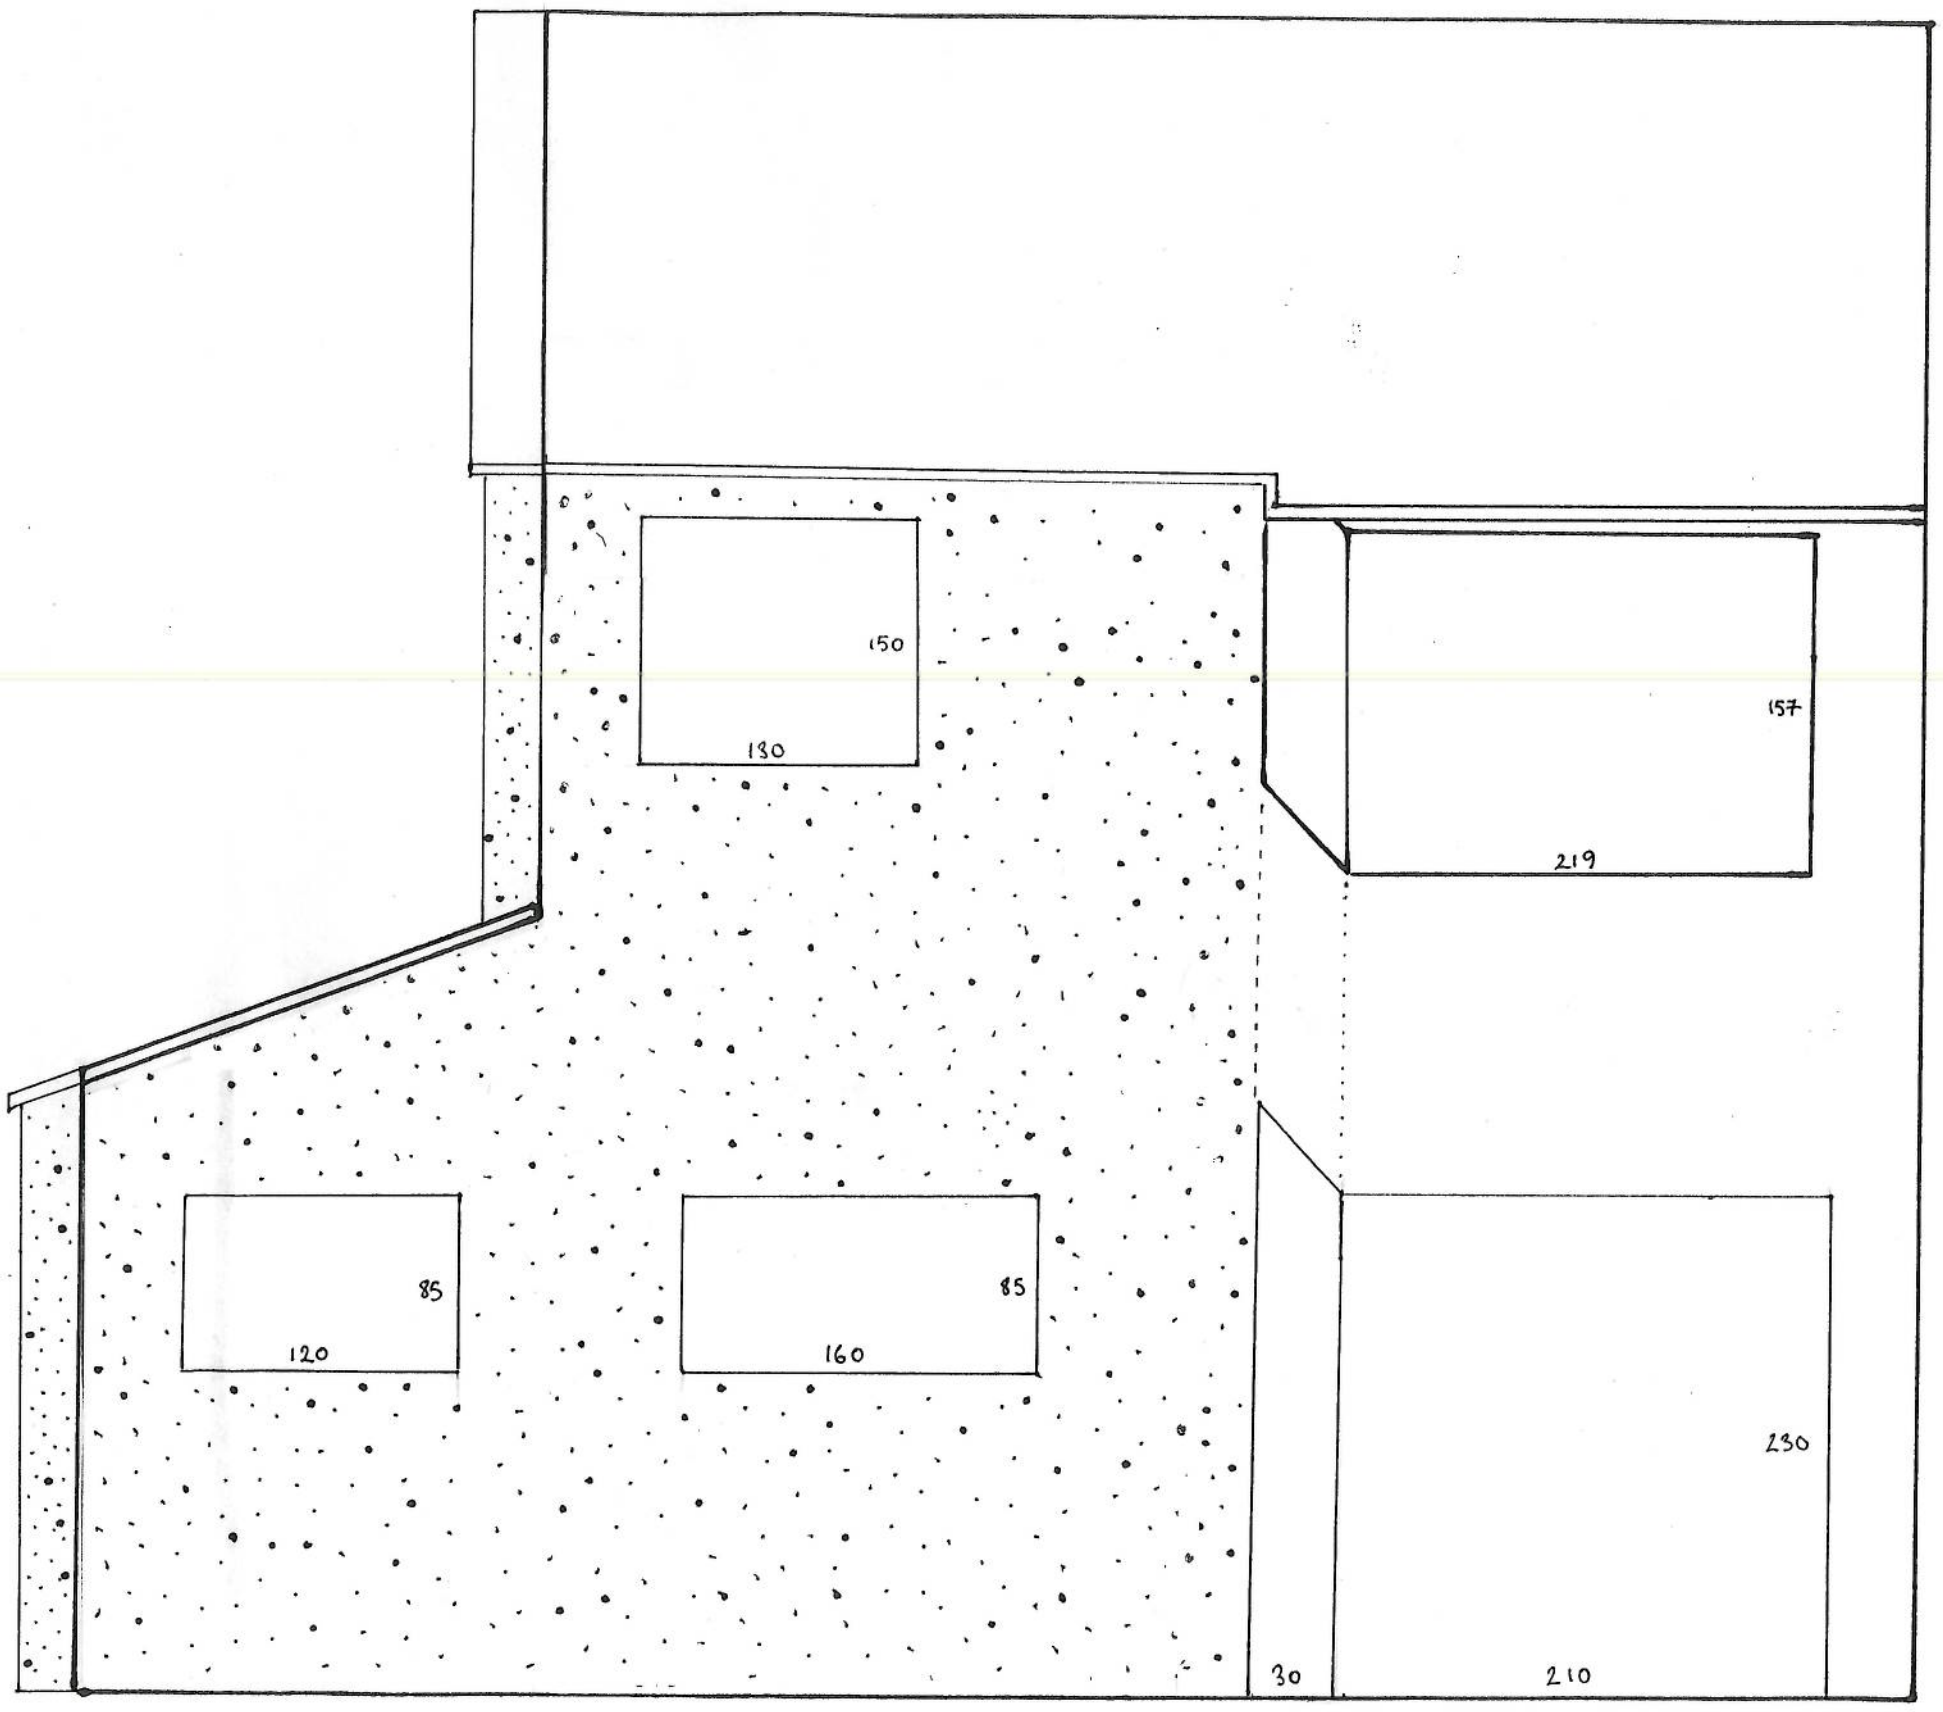

: insulation

north

proposed
rear
elevation
1:35 (A3)

140 cms