

NOTES

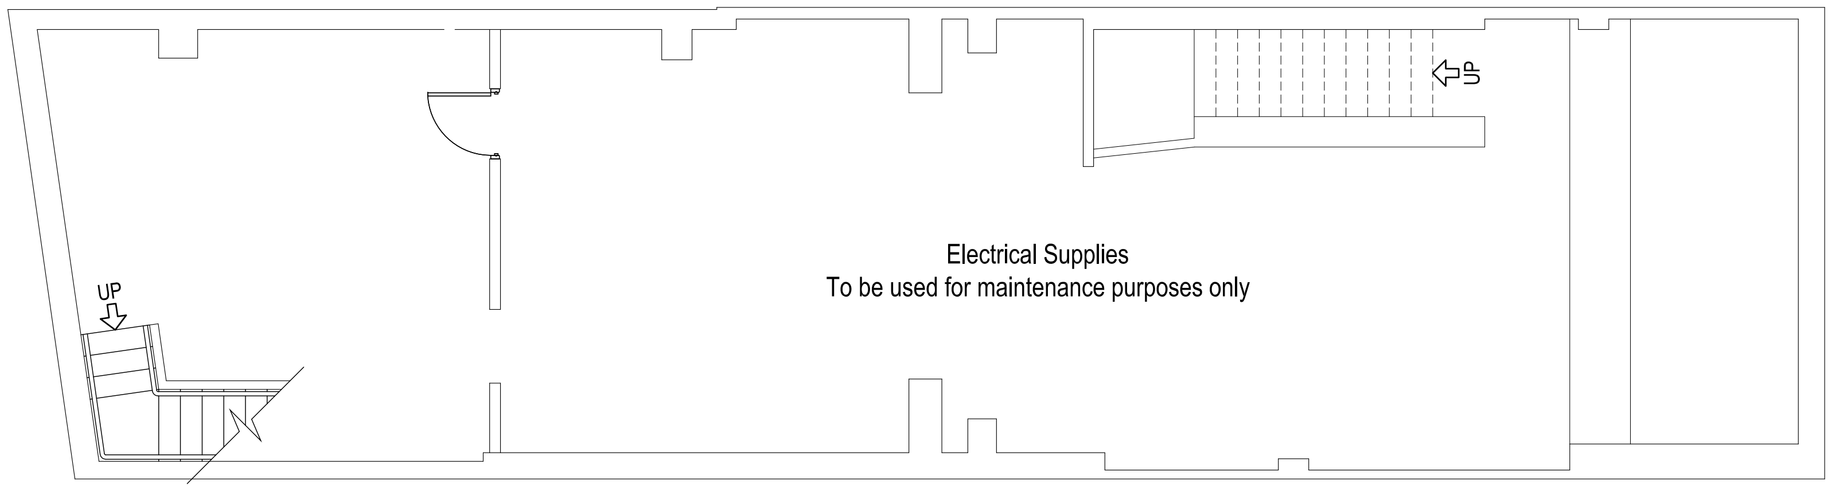

Existing Basement Floor

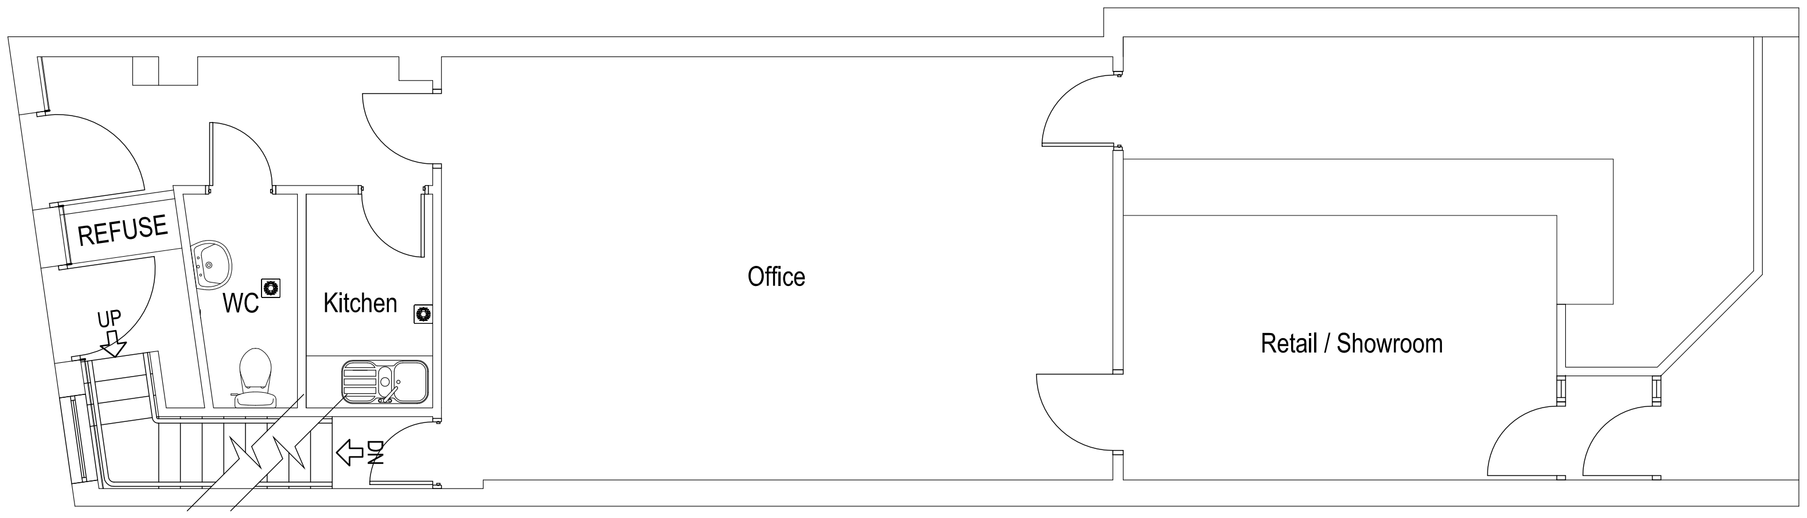

Existing Ground Floor

REV	AMENDMENTS	BY	DATE
A	FIRST ISSUE	RB	07.01.14

PROJECT

CATHEDRAL JEWELLERS
38 THOMAS STREET
MANCHESTER

CLIENT

MR & MRS TAYLOR

DRAWING TITLE

EXISTING BASEMENT AND GROUND FLOOR PLANS

DRAWN	R BLAKE	DATE	07.01.14
CHECKED		SCALE	1:50 (A1)
APPROVED			

HOWARD & SEDDON A.R.I.B.A.
CHARTERED ARCHITECTS
64 WASHWAY ROAD.
SALE. CHESHIRE M33 7RE.
TEL No. 0161 - 973 8296
FAX No. 0161 - 962 3485
e-mail : admin@howardandseddon.co.uk

JOB No.	DRG No.	REVISION
8146	50	A