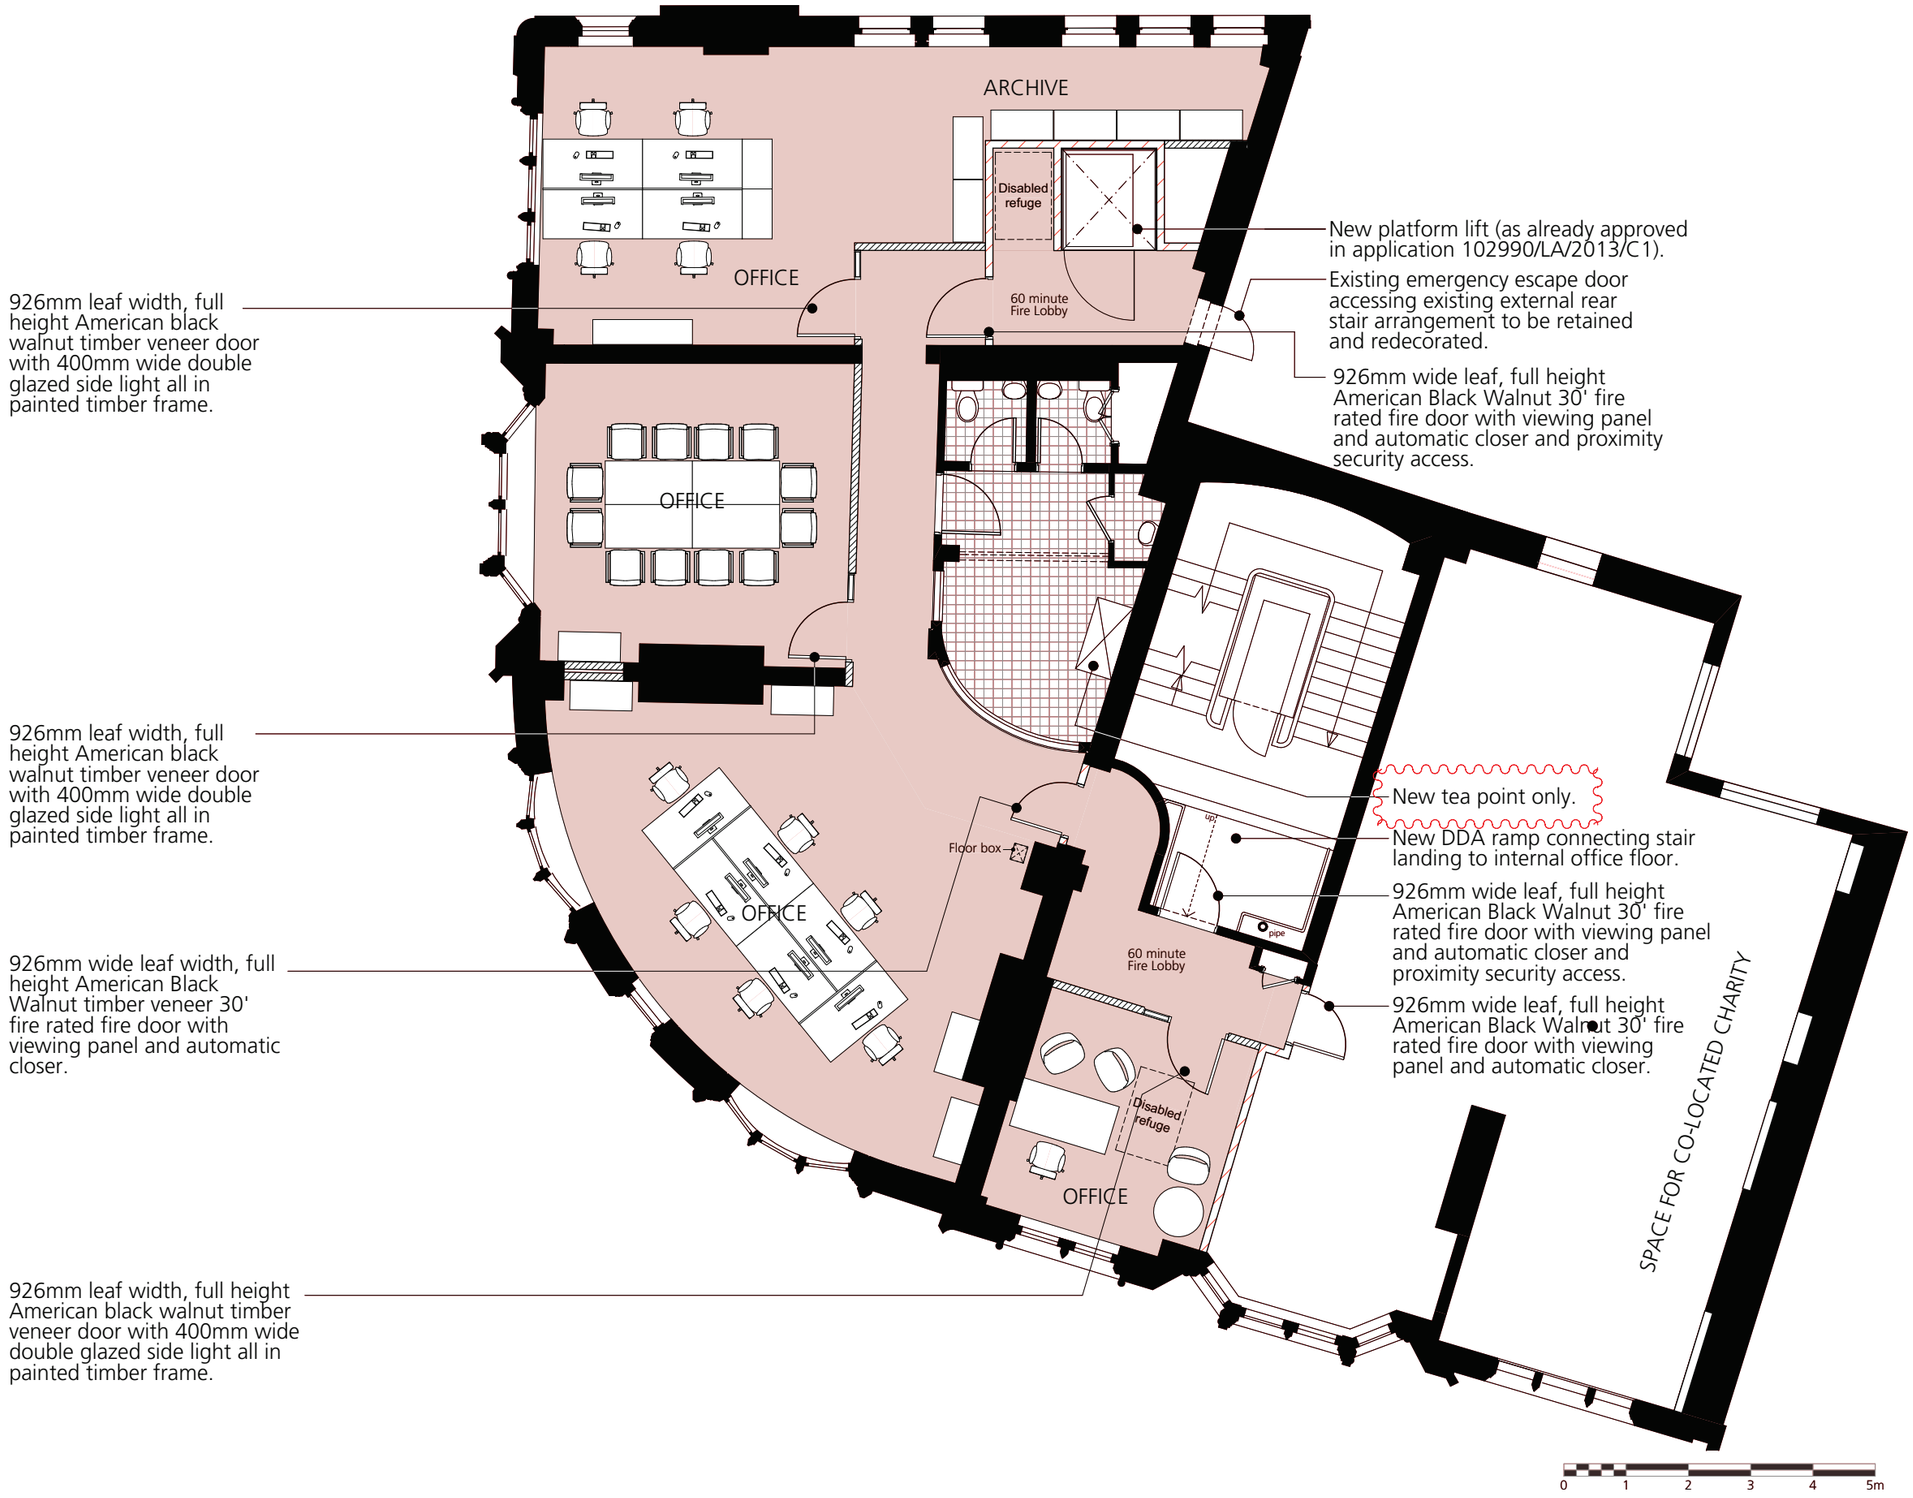


KEY:

- Existing structure.
- Existing carpet tile retained.
- New demountable metal stud and plasterboard partition, fixed to existing raised floor. Avoid mechanical fixing to existing ceiling soffit. Scribe around any existing ceiling and/or joinery detail.
- New demountable metal stud partition to provide 60min Fire Stopping. Fixed to raised floor. Avoid mechanical fixing to existing ceiling soffit. Scribe around any existing ceiling and/or joinery detail.

NOTES:

* New skirting to be surface fixed timber to match existing with paint finish.

* All door frames to be timber to match existing.

* Existing ceilings retained with new decorative paint finish.

Rev.	Date	Description
P3	20.01.14	DRAWING NOTE ADDED. FOR LISTED BUILDING CONSENT
P2	20.01.14	GENERAL REVISIONS. FOR LISTED BUILDING CONSENT
P1	20.12.13	FOR LISTED BUILDING CONSENT

Lees Associates LLP
Architecture and Design
Lancaster House
38-40 Southwark Street
London SE1 1UN
Tel: +44 (0)20 7403 1000
Fax: +44 (0)20 7403 2233
E-mail: lees@leeassociates.com

CLIENT
THE ROYAL BRITISH LEGION

PROJECT
PATHWAY FOR GROWTH OFFICE PROJECT
MANCHESTER AREA & REGIONAL OFFICES
59 & 59A CROSS STREET, M2 4JW

DRAWING
SECOND FLOOR GA PLAN - PROPOSED

ORIGINAL SIZE	SCALE:		PURPOSE
A1	1:50		FOR LISTED BUILDING CONSENT
A3	1:100		
DATE	**DRAWN**	**CHECKED BY**	**DRAWING NUMBER**
20.12.13	JAJ	KA	934_MAN_LBC_06 P3

Do not scale this drawing. Use figured dimensions. IF IN DOUBT ASK.
This drawing is copyright. Do not reproduce it without written permission.
Verify all dimensions on site before commencing any work or shop drawings.
Inform the architects before any work starts if this drawing exceeds the quantities in anyway.