


Existing view

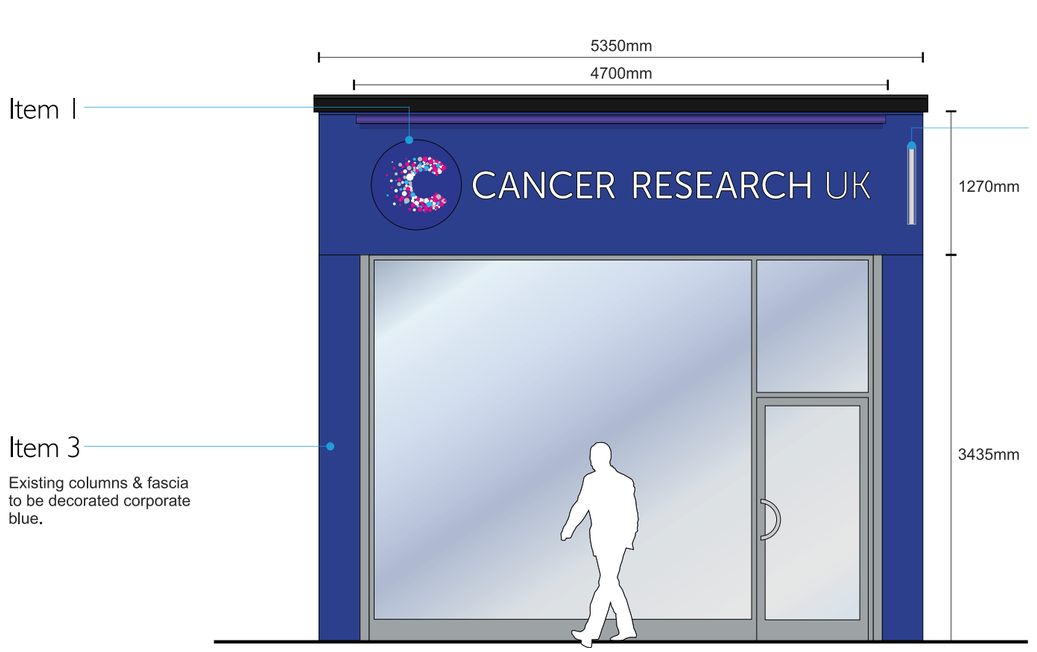


Proposed elevation
scale 1:50 @ A3

Item 2

1No. standard 800 x 700mm projecting sign. Non illuminated.

NOTE:
NEW PROJECTING SIGN

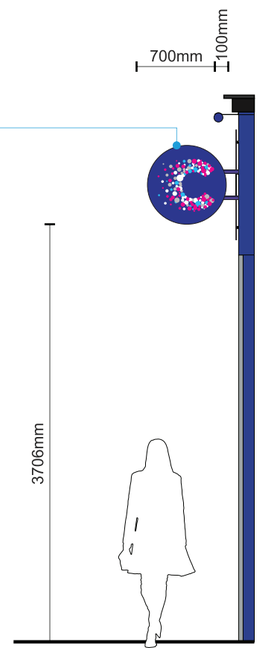

Side elevation

Astley


THIS DRAWING IS THE PROPERTY OF ASTLEY SIGNS, THE USE OF WHICH IN PART OR IN WHOLE IS NOT PERMITTED WITHOUT PRIOR CONSENT OF ASTLEY SIGNS LTD.

Revisions:


Site: Cancer Research Uk
Address: Deansgate, Manchester

Drg: G9435_A
Date: 05.02.14


01

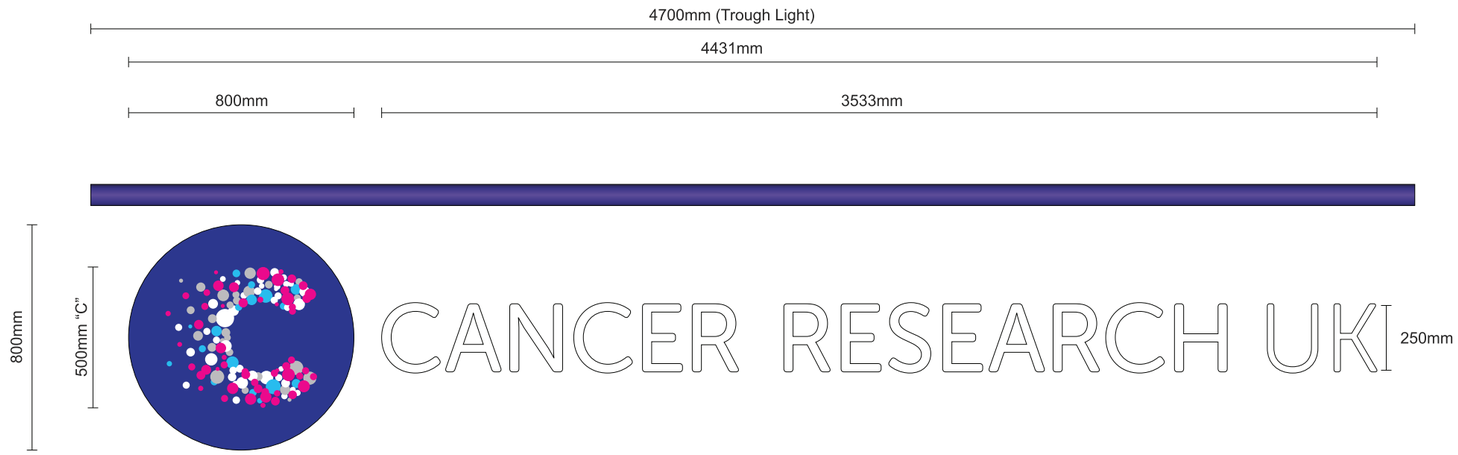

Item 1 (Externally illuminated) - scale 1:20 @ A3

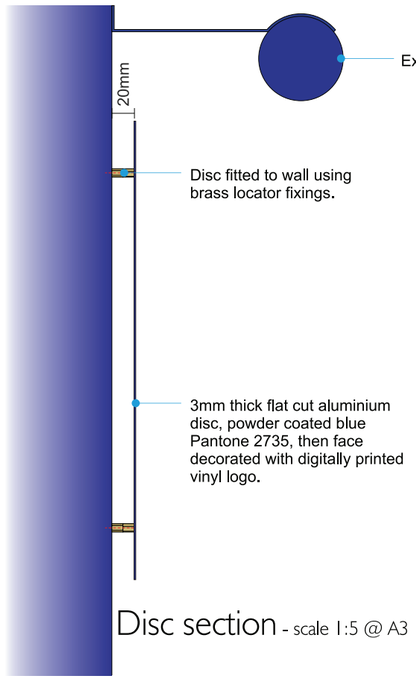

Disc section - scale 1:5 @ A3

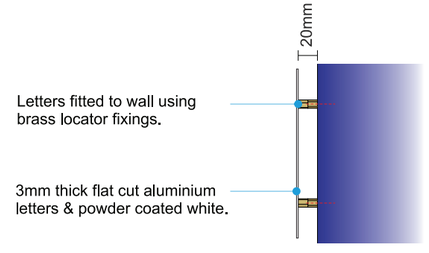

Letter section - scale 1:5 @ A3


Astley


THIS DRAWING IS THE PROPERTY OF ASTLEY SIGNS, THE USE OF WHICH IN PART OR IN WHOLE IS NOT PERMITTED WITHOUT PRIOR CONSENT OF ASTLEY SIGNS LTD.

Revisions:

Site: Cancer Research Uk
Address: Deansgate, Manchester

Drg: G9435_A
Date: 05.02.14

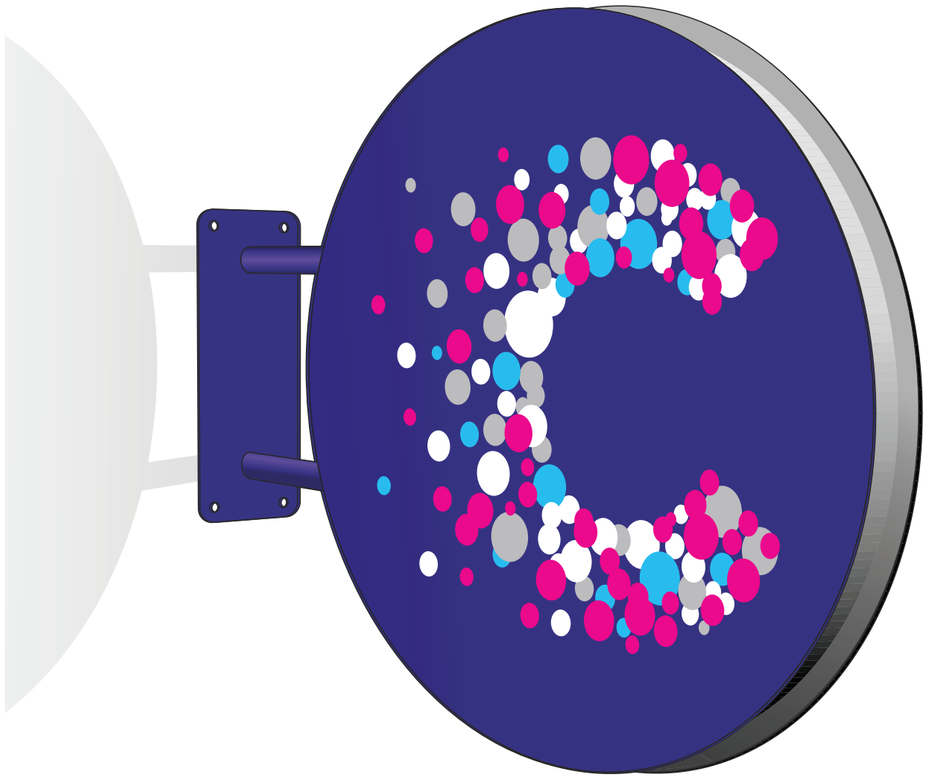

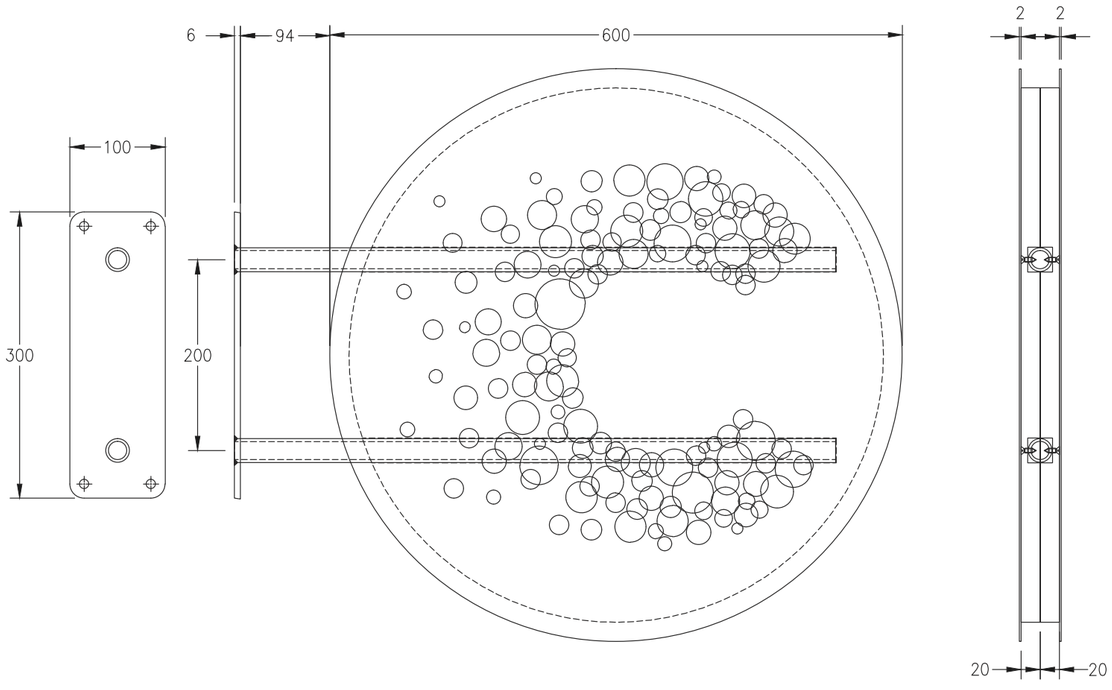


Specification

2mm Aluminium flat panels, PCC: “CRUK” Blue, applied with digitally printed logo.

2No 20mm White Komacell discs routed out to take 2No aluminium arms, edge of foam applied with grey vinyl 15% Black.


2No 25mm diameter Aluminium CHS bar with a 300 x 100 x 6mm aluminium plate pacer Cut with holes so CHS can be welded from the rear, PPC “CRUK” Blue.

Item 1 - Disk & ‘C’ Logo

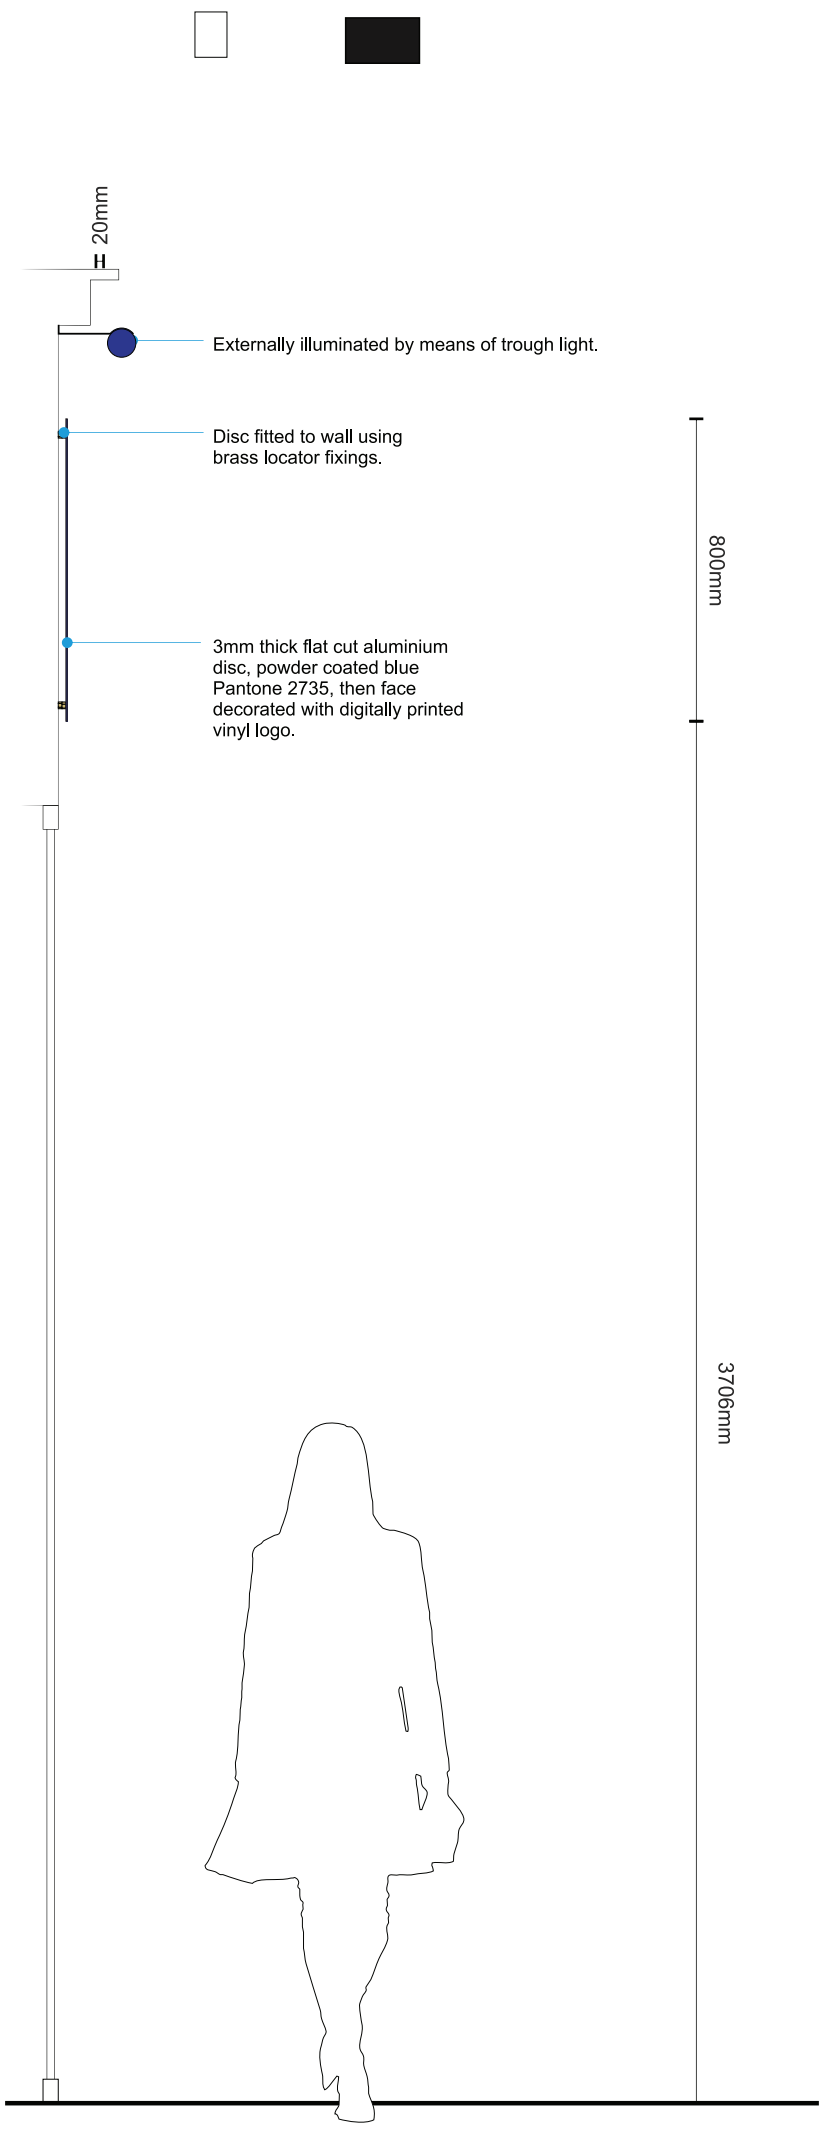


Side elevation - Scale 1:20

Item 1 - Letters

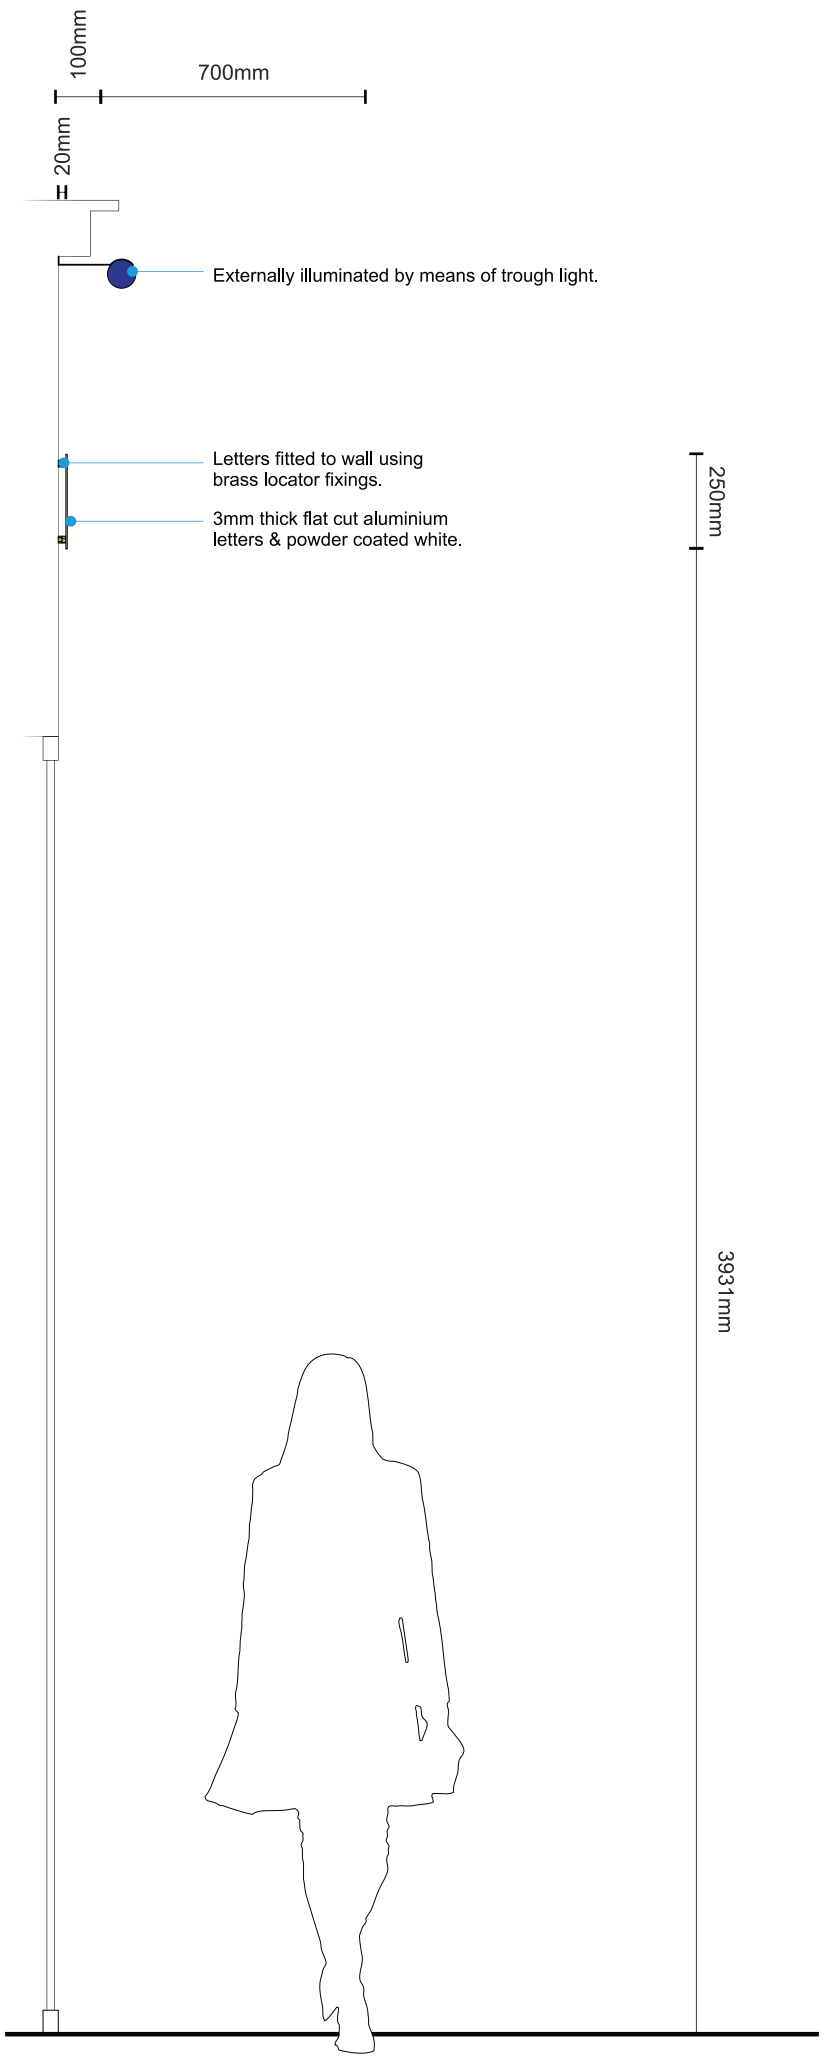

Side elevation - Scale 1:20

Item 1 - Projecting Sign

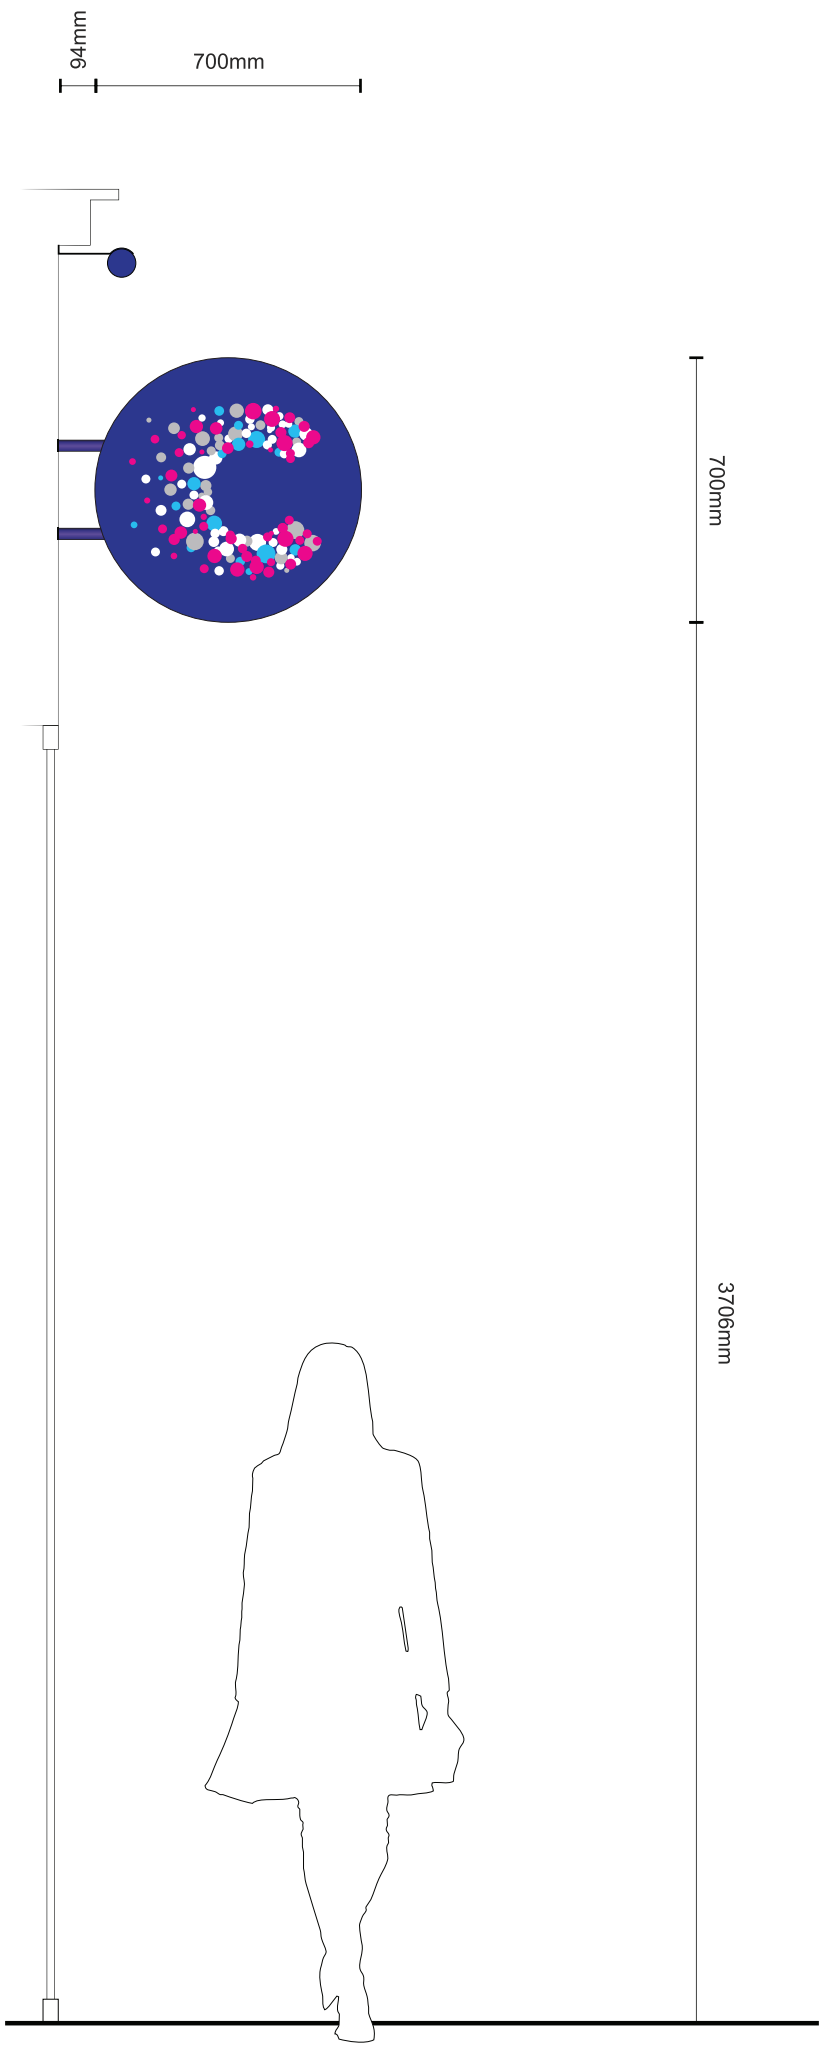

Side elevation - Scale 1:20

PROJECTORS ON SHOPS IN STREET



