ELLAN BROOK COTTAGE
BROOKLANDS ROAD
SALE

PROPOSED TREE PLAN


PLANNING AND BUILDING CONTROL
24 MAR 2014

EXISTING TREES TO BE RETAINED:-

1. PINE
2. OAK
3. CONIFER
4. SYCAMORE
5. YEW
6. SYCAMORE
7. CONIFER
8. SYCAMORE
9. CONIFER
10. CONIFER
11. CONIFER
12. CONIFER
13. CONIFER

EXISTING TREES TO BE REMOVED:-

1. OAK
2. CONIFER
3. CONIFER
4. CONIFER
5. CONIFER
6. LABURNUM
7. CONIFER

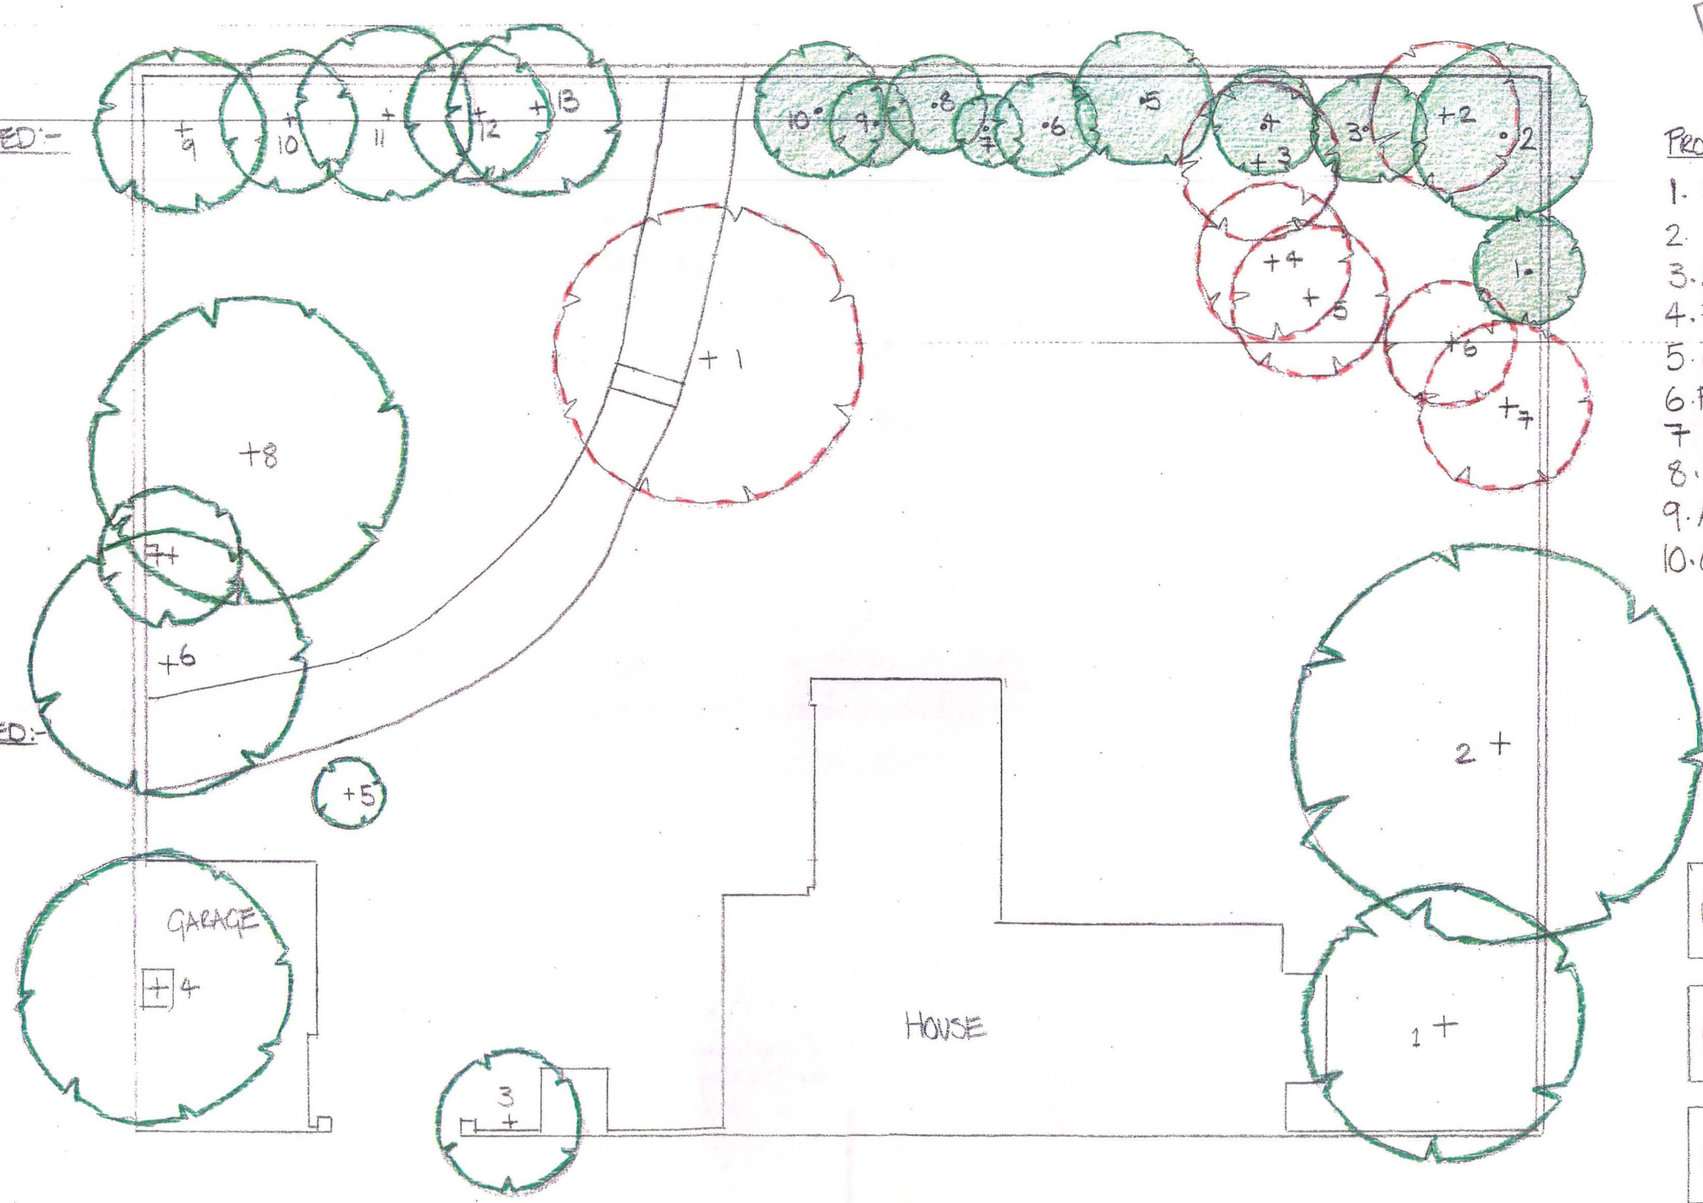

PROPOSED NEW TREE SPECIES:-

1. SORBUS JOSEPHS ROCK - ROWAN
2. QUERCUS ROBUR - ENGLISH OAK
3. BETULA ERMANII - ERMAN'S BIRCH
4. FAGUS DAWYK PURPLE - COLUMNAR BEECH
5. LIRIODENDRON TULIPIFERA - TULIP TREE
6. FAGUS DAWYK PURPLE - COLUMNAR BEECH
7. AMELANCHIER CANADENSIS - AMELANCHIER
8. PRUNUS PADUS WATERERI - BIRD CHERRY
9. ACER PALMATUM BLOODGOOD - JAPANESE MAPLE
10. QUERCUS RUBRA - RED OAK

KEY

+ EXISTING TREE TO BE RETAINED

+ EXISTING TREE TO BE REMOVED

+ PROPOSED NEW TREE

SCALE 1:200