Signage Details

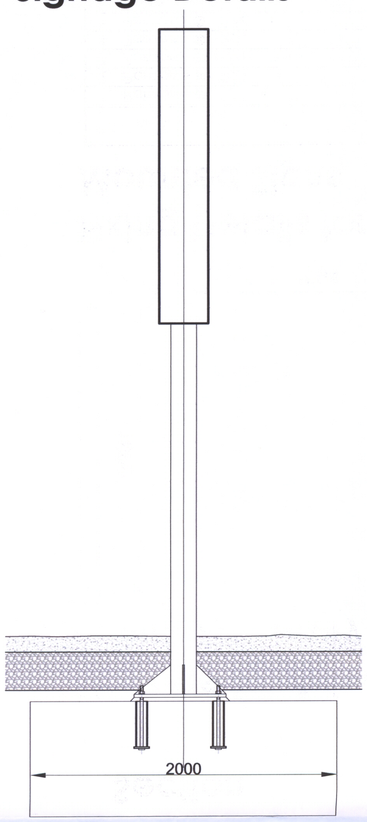

Section

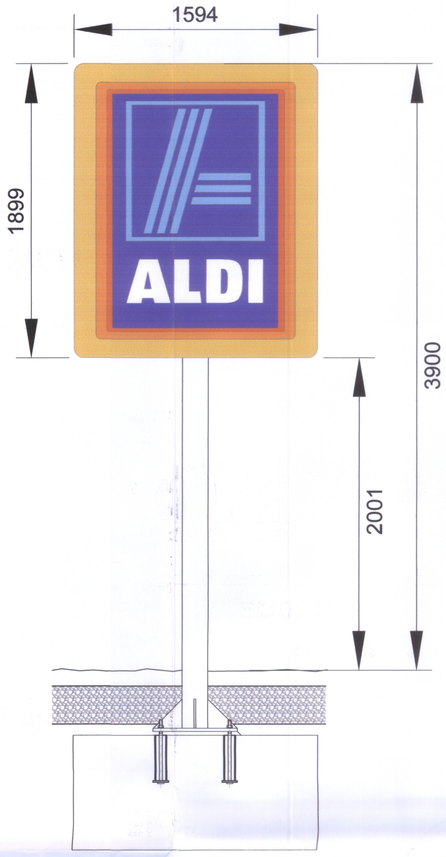

Elevation

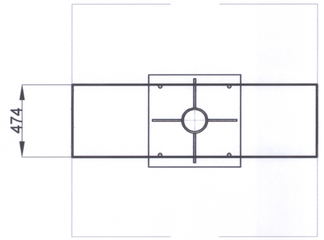

Plan

SIGNAGE STEELWORK TO BE TO STRUCTURAL ENGINEERS DESIGN AND DETAILS AND SUPPLIED BY SIGNAGE CONTRACTOR

STEELWORK
EXPOSED STEEWORK TO BE SUPPLIED PRE-FINISHED - COLOUR RAL 7016 ANTHRACITE GREY
1 No 1899x1594mm (8507) ILLUMINATED SIGN B ON CENTRAL SUPPORT BOX
CENTRAL SUPPORT "BOX" TO BE SUPPLIED AND INSTALLED BY SIGN CONTRACTOR TO MATCH SIGN EXACTLY IN SIZE AND PROFILE AND TO BE ALUMINIUM AND FINISHED RAL 7016 ANTHRACITE GREY TO MATCH SIGN.

ALLOW FOR 50x75mm Ø HOLE ADJACENT TO LOWER FIXING LUGS TO FOR CABLES

DUCTING FOR ELECTRICAL CABLE

CONCRETE BASE TO STRUCTURAL ENGINEERS DETAILS TO INCORPORATE CAGE SUPPLIED BY SIGNAGE CONTRACTOR



Proposed Site Totem Signage to Wilmslow Road scale 1:50

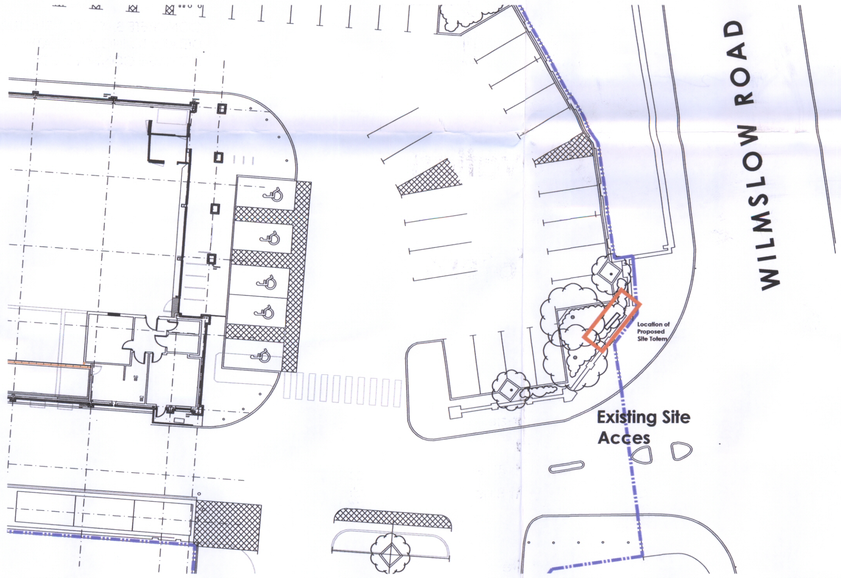

Signage for Advertisment Totem to Site Boundary

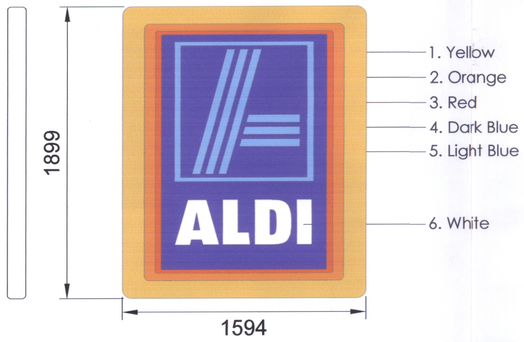

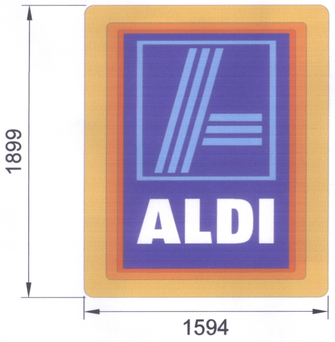

Fixing Details for Store Mounted Signs

ILLUMINATED BY LED'S

SINGLE FACED TOTEM SIGN. HIGH QUALITY FABRICATED ALUMINIUM SIGNCASE, FINISHED RAL 7016 ANTHRACITE GREY.SIGN PANEL IS POLYCARBONATE WITH SCREEN-PRINTED 5 COLOUR FIOL LOGO. SIGNS ARE FULLY INTERNALLY ILLUMINATED BY LED'S.

PANTONE	CMYK EQUIVALENT	AV. CANDELAS (PER sq.m.)	Allowance +/-
1. Pantone® 1235	00C 17M 90Y 00K	92	10%
2. Pantone® 021	00C 56M 100Y 00K	60	12%
3. Pantone® Warm Red	00C 79M 100Y 00K	28	12%
4. Pantone® 287	100C 69M 00Y 11K 72C 00M	2.2	5%
5. Pantone® 638	8Y 00K	15	5%
6. White		108	5%
		50.86	

PLANNING AND BUILDING CONTROL
28 OCT 2013

Rev	Date	Description	Rev By	Chk'd By
--	----	---	--	--

Project Title	Proposed Totem Advertisment Wilmslow Road Didsbury				
Client	ALDI Stores Ltd				
Status	Planning (Advertisments)				
Scale	As Shown		Drawing Size	A1	
Drawn By	NK	Checked By	DE	Date	Oct 13
Drawing Title	Proposed Site Totem Signage				
Job-Dwg No	0719AMid-1002	Rev	--		

THE HARRIS PARTNERSHIP WAKEFIELD
2 St. Johns North, Wakefield, WF1 3QA
t. 01924 291 800 f. 01924 290 072
THE HARRIS PARTNERSHIP MANCHESTER
2nd Floor, Carvers Warehouse,
77 Dale Street, Manchester, M1 2HG
t. 0161 238 8555 f. 0161 244 5809
THE HARRIS PARTNERSHIP MILTON KEYNES
The Old Rectory, 79 High Street
Newport Pagnell, MK16 8AB
t. 01908 211 577 f. 01908 211 722
THE HARRIS PARTNERSHIP READING
101 London Road, Reading, RG1 5BY
t. 0118 950 7700 f. 0118 956 8642
THE HARRIS PARTNERSHIP
ARCHITECTS
www.harrispartnership.com

this drawing is copyright and may not be reproduced in whole or part without written authority. Do not scale off this drawing.

CAD file reference J:/0719AMid/17.0 Drawings/1000 Series