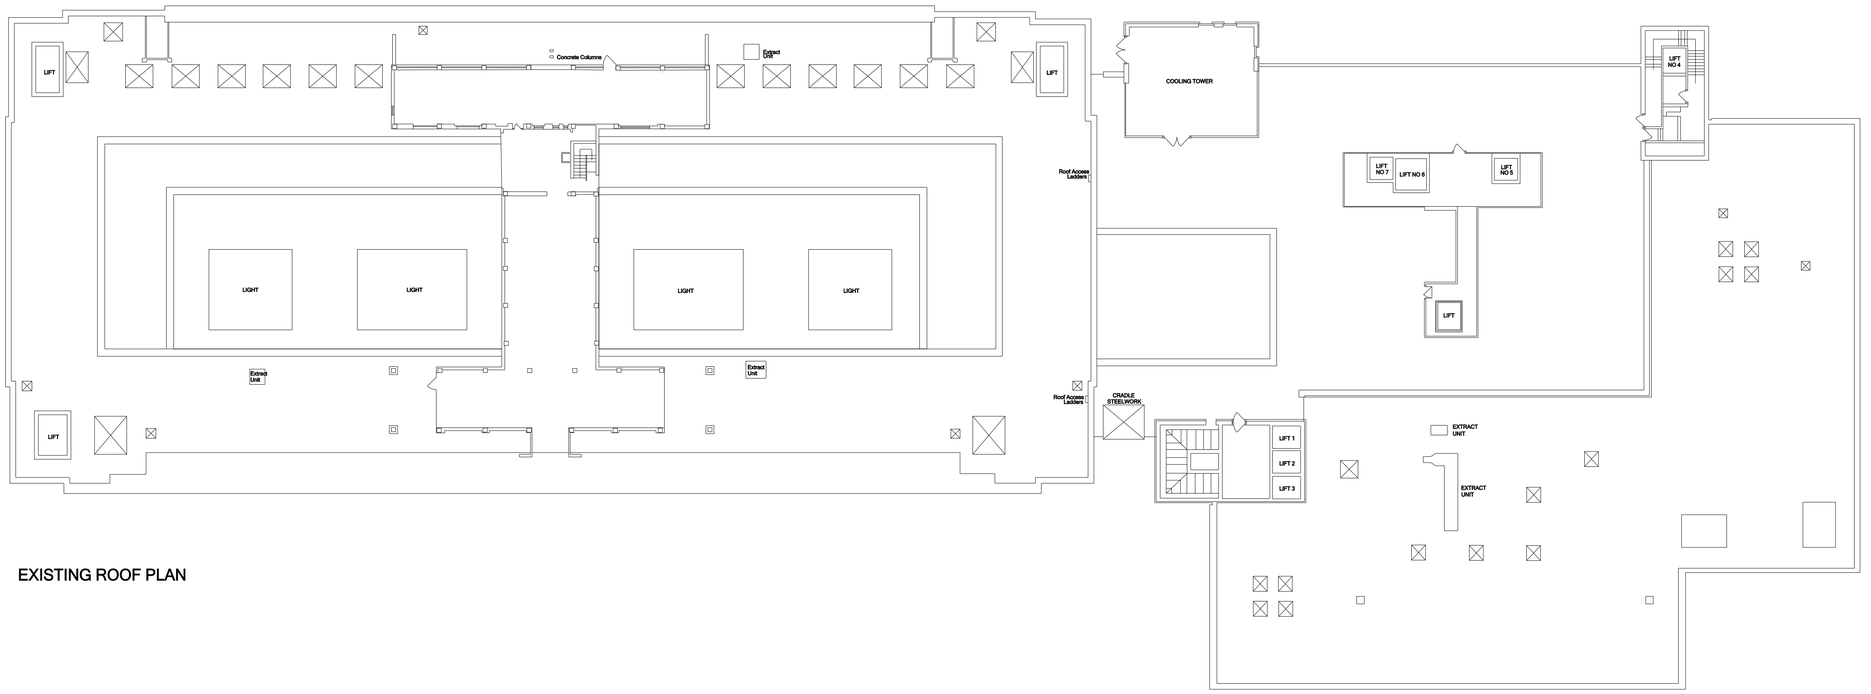

EXISTING ROOF PLAN

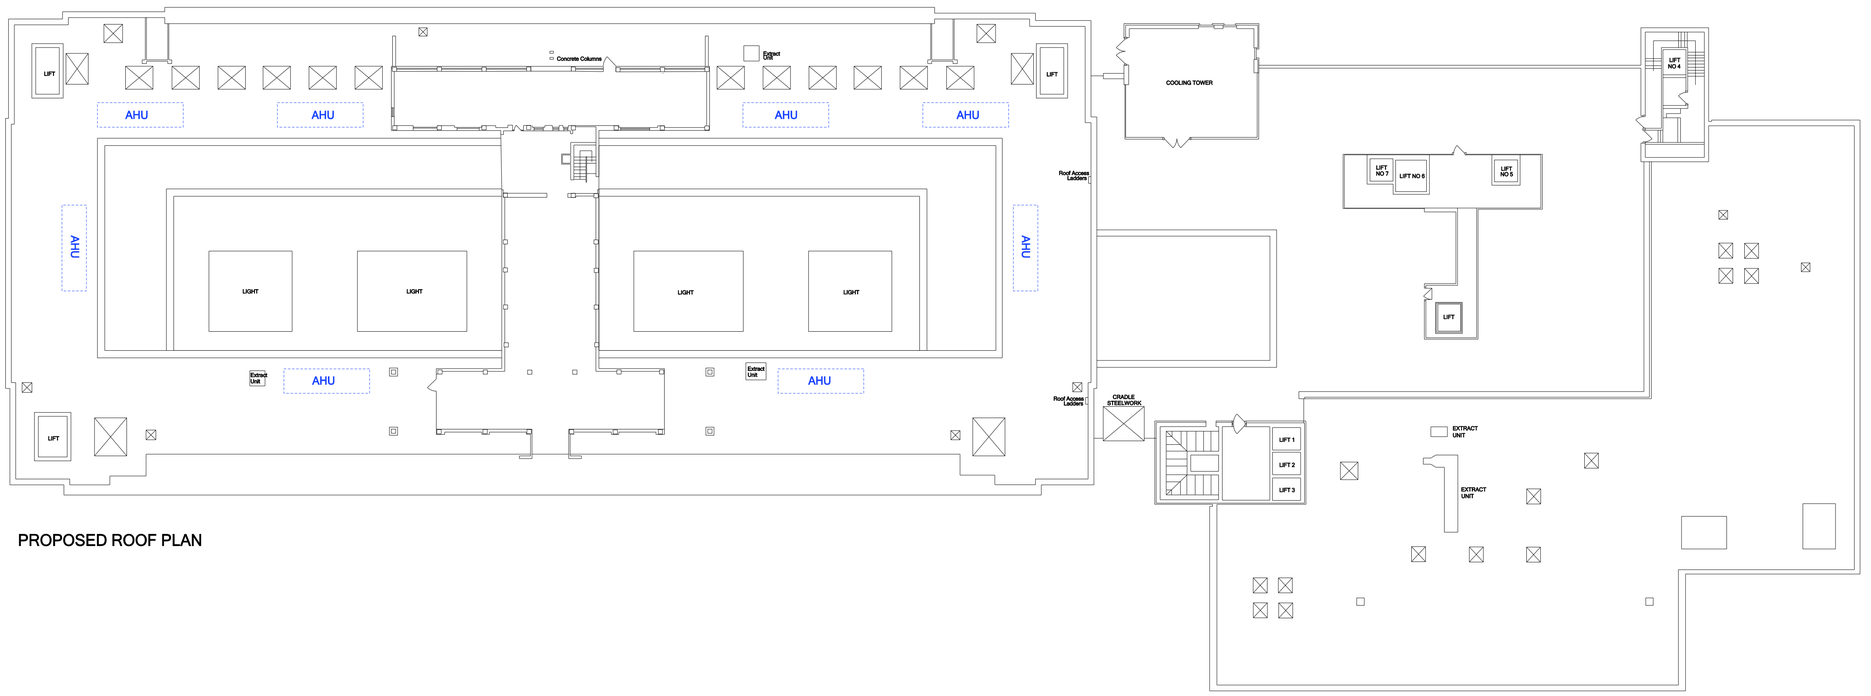

PROPOSED ROOF PLAN

Rev	Description	By	Chk	Date
-	Issued For Planning	gmj	gtc	20.01.14

PLANNING NOTES:

1.Please read in conjunction with application drawings, documents and other supporting information
2.Proposals are subject to Building Regulations approval.
3. Locations shown approximate and are subject to detailed structural and M+E investigations.

KEY:

Proposed AHU.

miller construction

Manchester Crown Court,
Crown Square, Manchester
Upgrade and Replacement Works
for Ministry of Justice

ROOF PLANS

Drawn: GMJ	Checked: SD	Approved:
Scale: 1:250@A1	Date: 11.10.2013	Project No: M7552
Drawing No: PL(02)50		Revision: -

ISSUED FOR PLANNING

hurdrolland Chartered Architects
7th Floor, 44 Peter Street
Manchester
Tel: 0161 832 5322
Fax: 0161 832 5245