
Dimensions must be Checked on Site and Discrepancies reported to the Architect

This Drawing is subject to Copyright and may not be reproduced without consent.

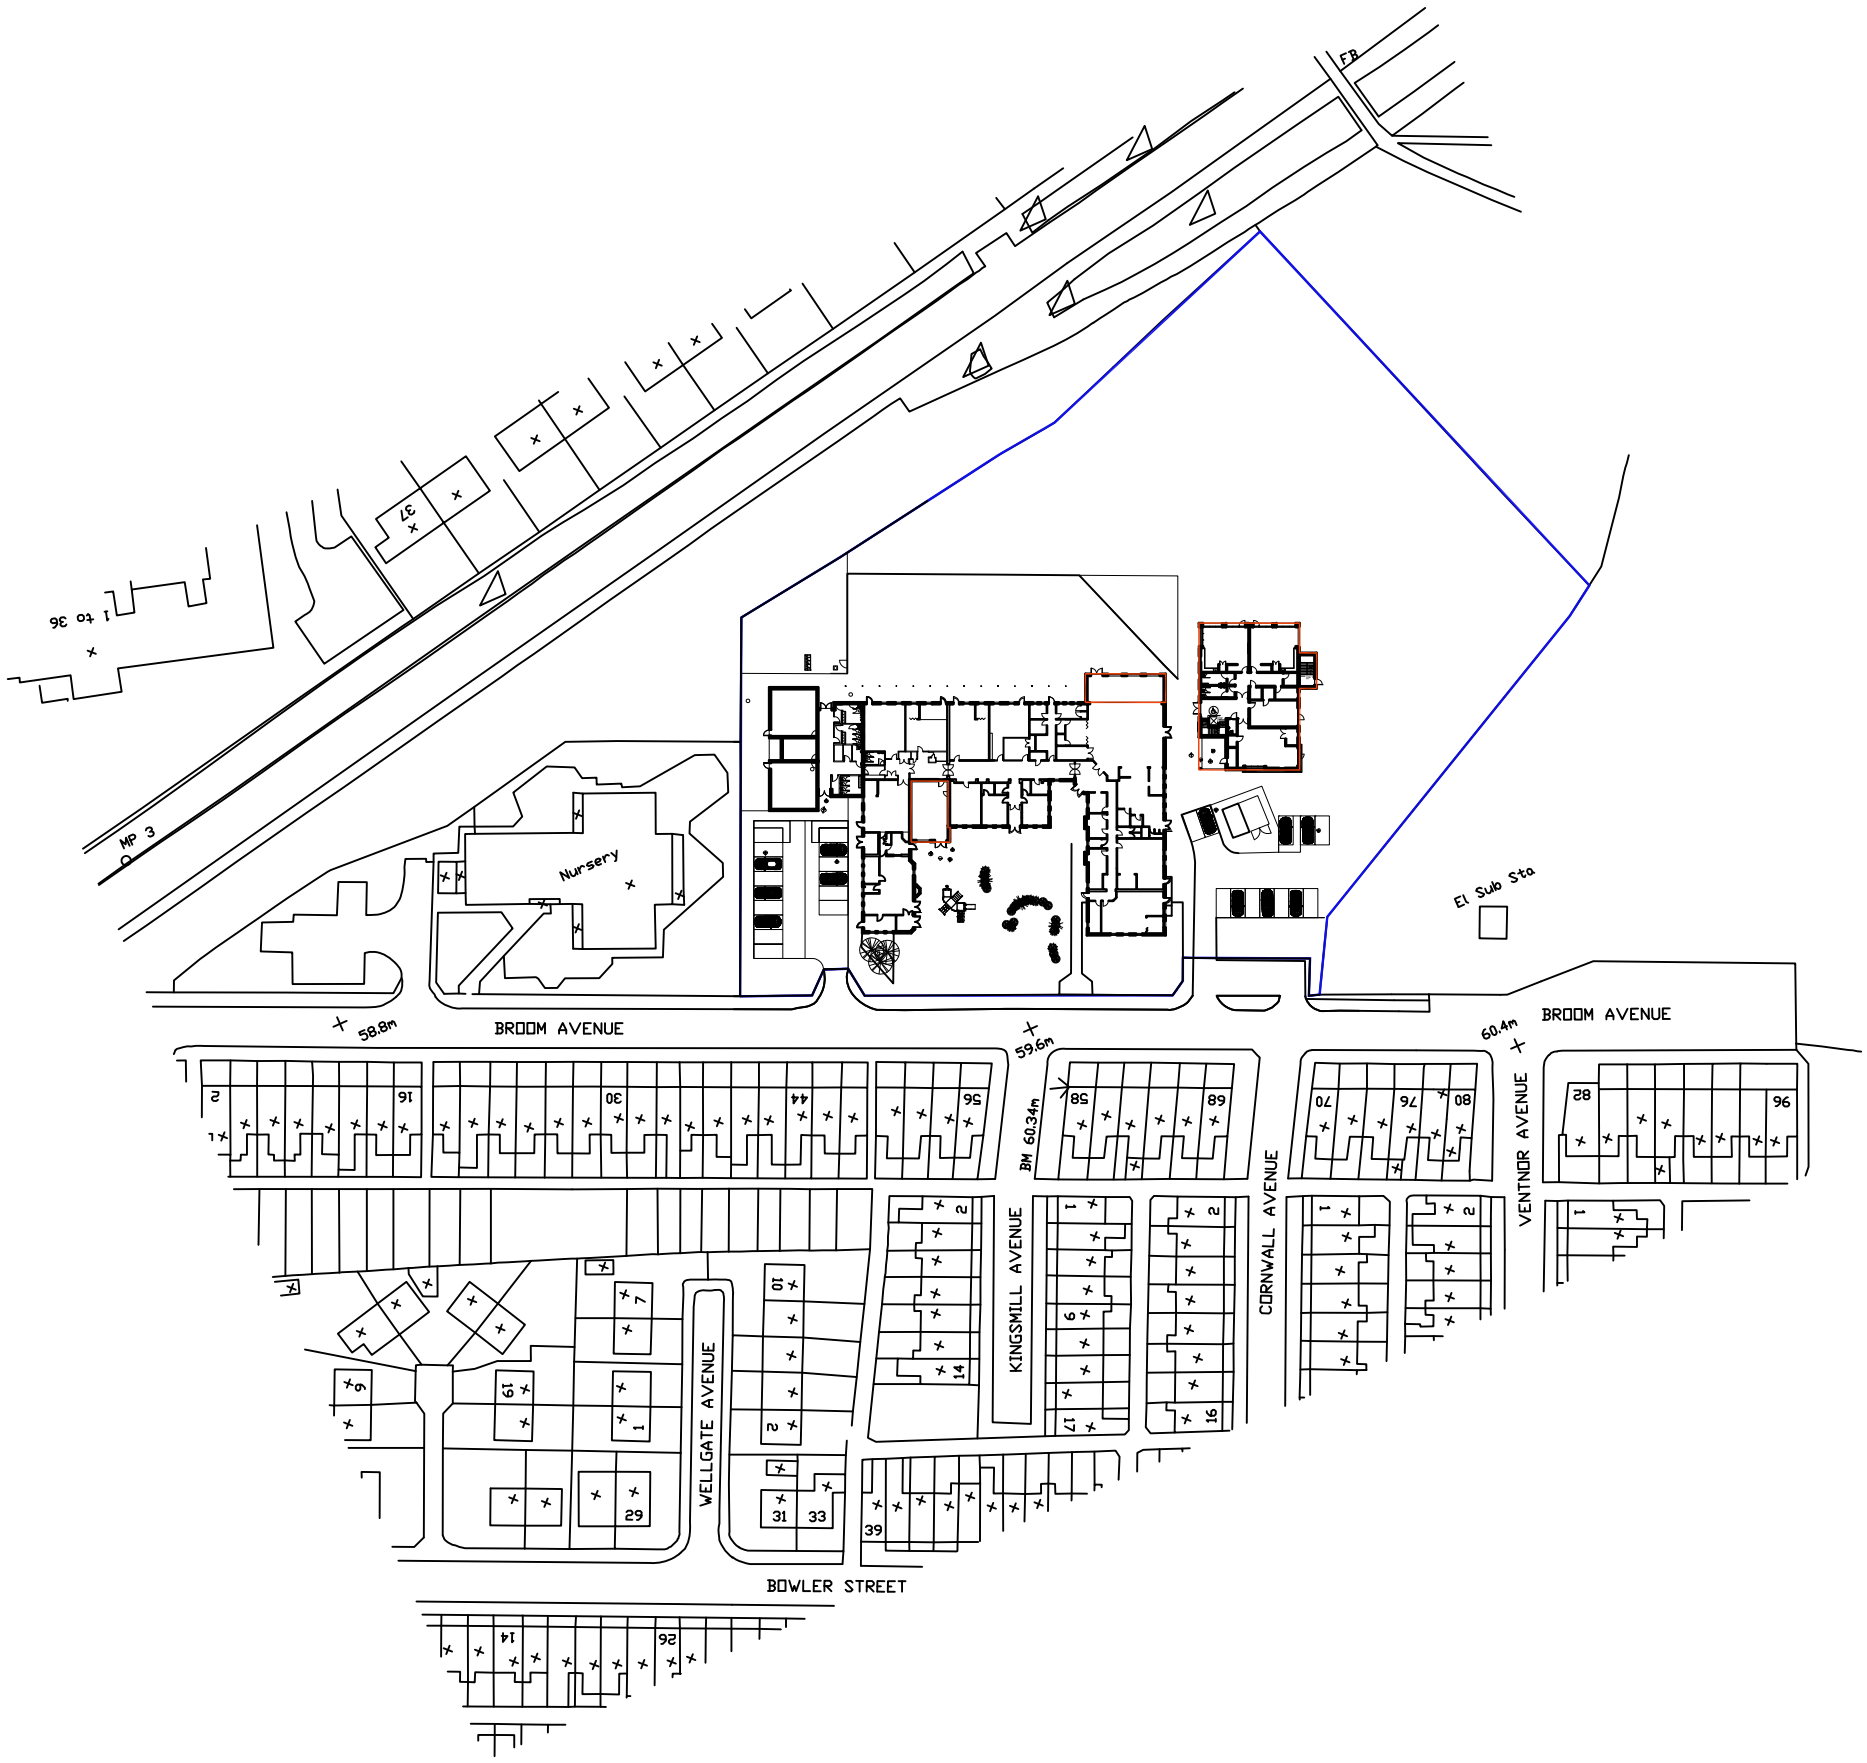

Rev:	Description:	By:	Date:

Client:

ST. ANDREW'S C.E. PRIMARY SCHOOL, BROOM AVENUE, LEVENSHULME, MANCHESTER, M19 2UD

Project:

2FE CONVERSION - LOCATION PLAN

Scale at A3: 1:1250

Date: 21/10/2013

Drawing number: 1370-15 - P-10

Rev:

TWB Architects
Thorpe Whyman & Briggs

Unit 4-5, Hollinwood Business Centre,
Albert Street, Hollinwood, Oldham
OL8 3QL
Tel: 0161 681 9939
Fax: 0161 681 0348 e-mail:
info@twba.co.uk