ALL DIMENSIONS TO BE VERIFIED AT SITE PRIOR TO COMMENCEMENT OF WORKS BY APPOINTED CONTRACTOR.ANY DISCREPANCY IN THE DRAWING MUST BE REPORTED TO KEVIN FOEY.WRITTEN DIMENSIONS TO BE TAKEN IN PREFERENCE TO SCALED OFF DIMENSIONS.

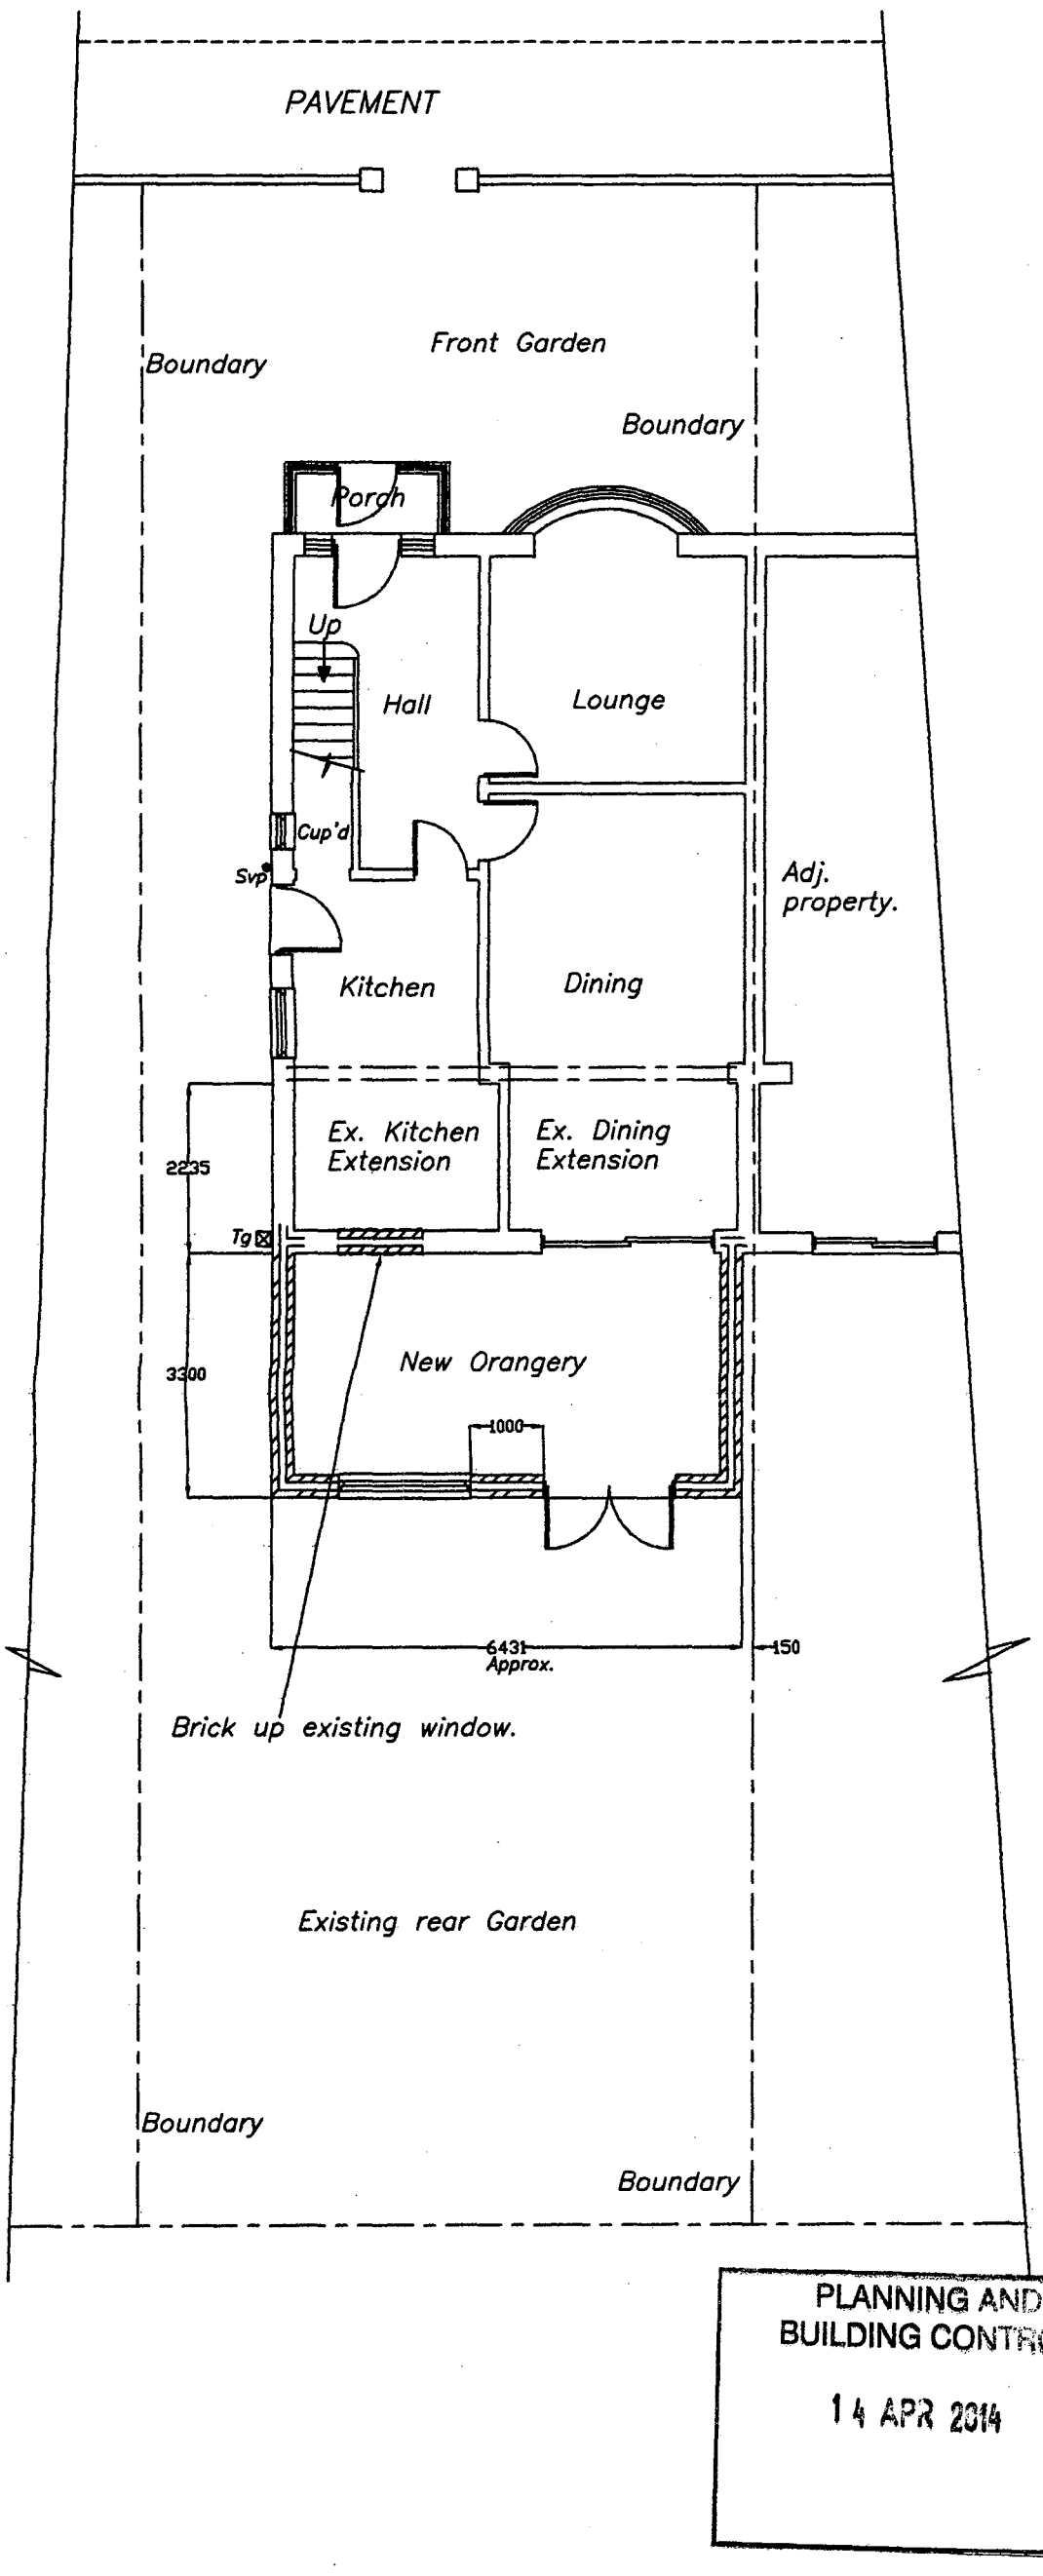

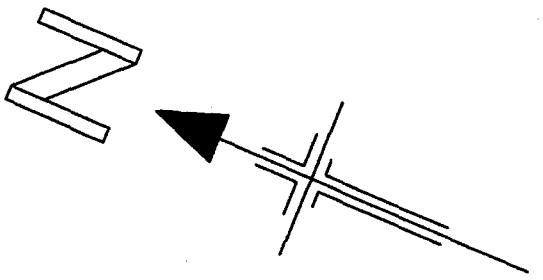

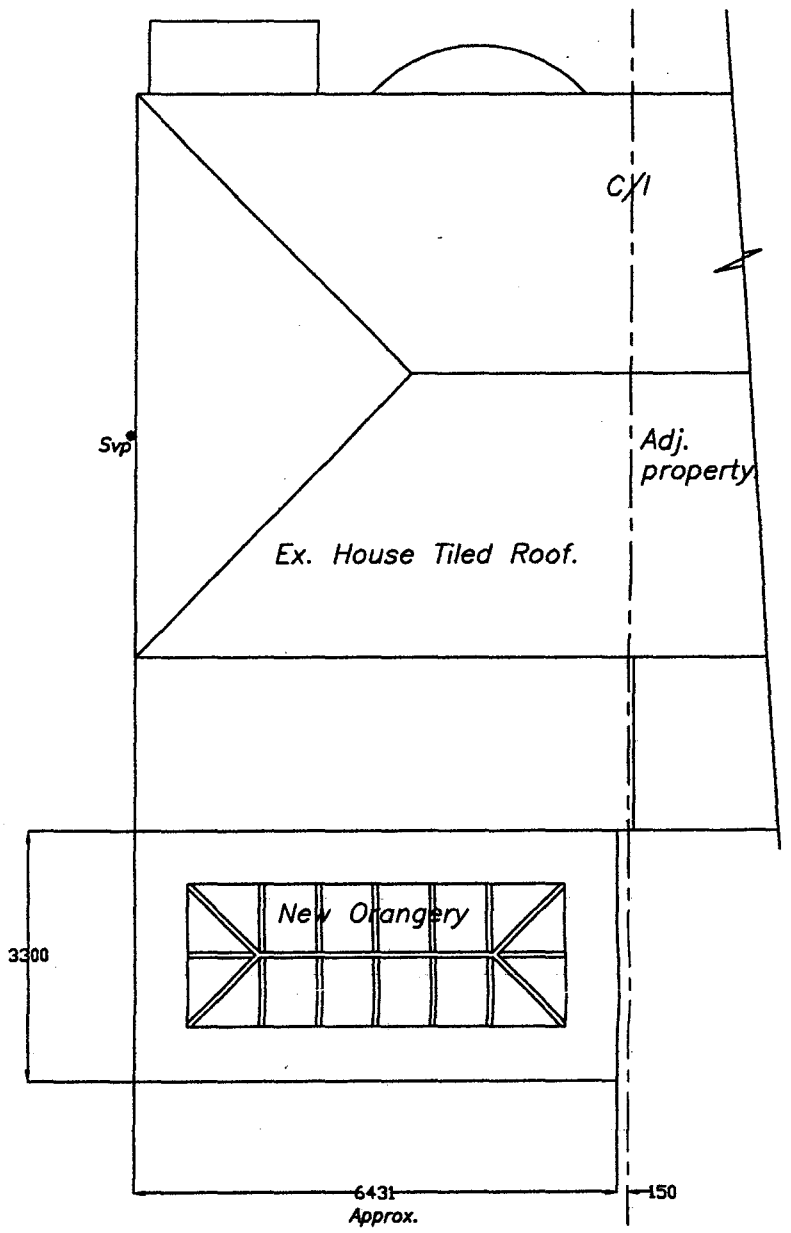

ROOF PLAN

PLANNING AND
BUILDING CONTROL
14 APR 2014

PROPOSED GROUND FLOOR PLAN

DRAWING No 3 OF 4 DRAWING'S

PROPOSED REAR ORANGERY
AT–
No124 PARKFIELD ROAD NORTH,
NEW MOSTON,
MANCHESTER,
M40 3RQ.
FOR–MRS ANN BEARD.
Tel–07768773549

SCALE:– 1:100 DATE:–APR 2014

kevin foey
BUILDING
DESIGN CONSULTANTS

34 DIXON STREET,
LEES,
OLDHAM, OL4 3NG
TEL– 0798 676 1559

ALL DIMENSIONS TO BE VERIFIED AT SITE PRIOR TO COMMENCEMENT OF WORKS BY APPOINTED CONTRACTOR.ANY DISCREPANCY IN THE DRAWING MUST BE REPORTED TO KEVIN FOEY.WRITTEN DIMENSIONS TO BE TAKEN IN PREFERENCE TO SCALED OFF DIMENSIONS.

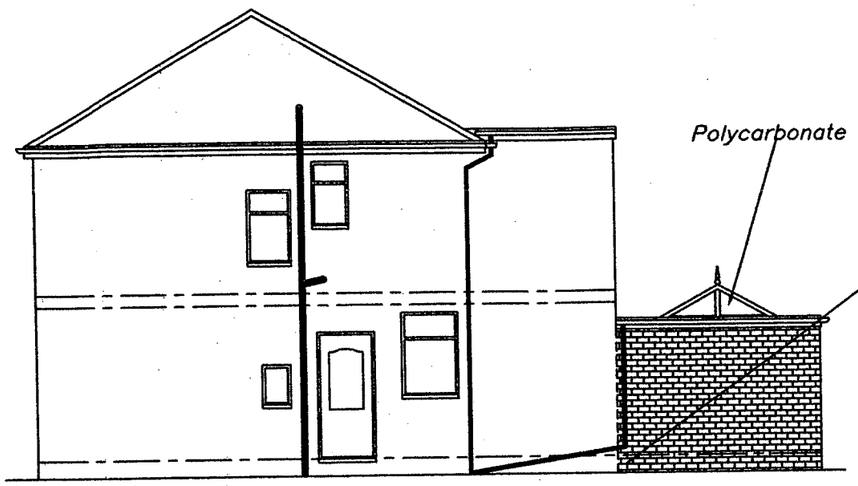

PROPOSED SIDE ELEVATION

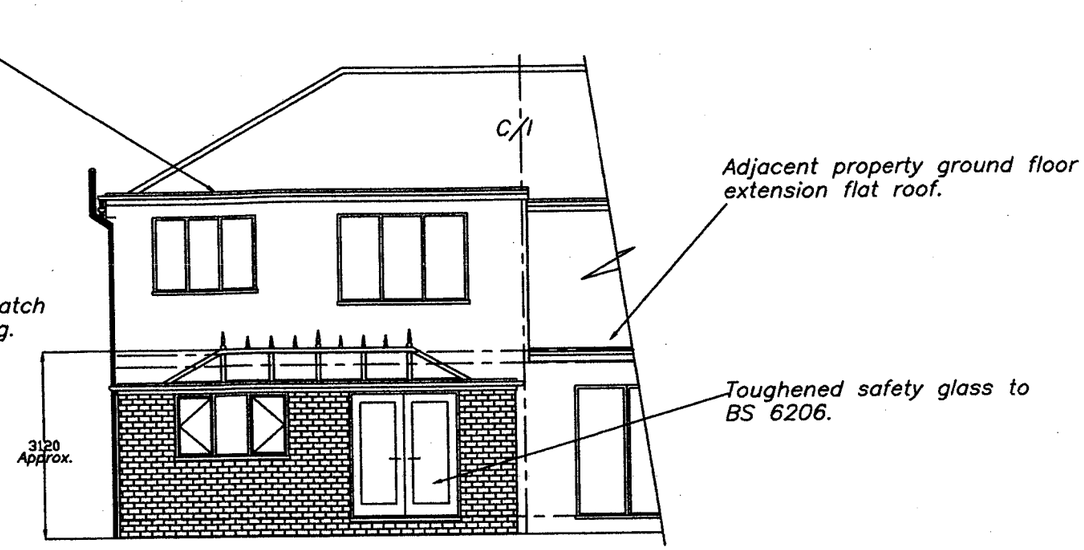

PROPOSED REAR ELEVATION

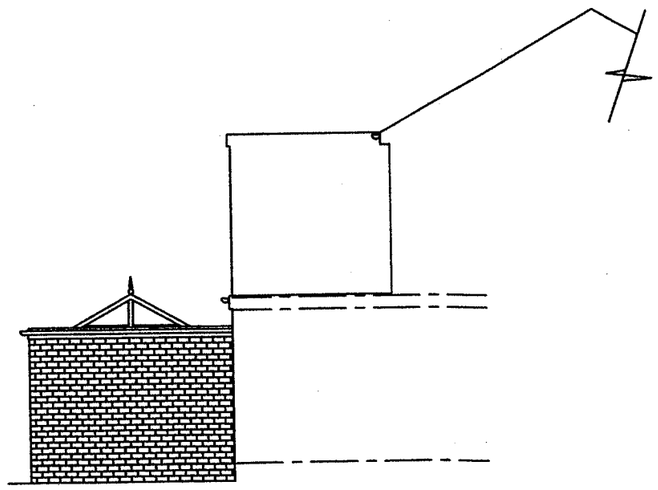

PROPOSED SIDE ELEVATION

PLANNING AND BUILDING CONTROL
14 APR 2014

DRAWING No 4 OF 4 DRAWING'S

PROPOSED REAR ORANGERY
AT-
No124 PARKFIELD ROAD NORTH,
NEW MOSTON,
MANCHESTER,
M40 3RQ.
FOR-MRS ANN BEARD.
Tel-07768773549

SCALE:- 1:100 DATE:- APR 2014

kevin foey
BUILDING
DESIGN CONSULTANTS

34 DIXON STREET,
LEES,
OLDHAM, OL4 3NG
TEL- 0798 676 1559

ALL DIMENSIONS TO BE VERIFIED AT SITE PRIOR TO COMMENCEMENT OF WORKS BY APPOINTED CONTRACTOR.ANY DISCREPANCY IN THE DRAWING MUST BE REPORTED TO KEVIN FOEY.WRITTEN DIMENSIONS TO BE TAKEN IN PREFERENCE TO SCALED OFF DIMENSIONS.