


NORTH

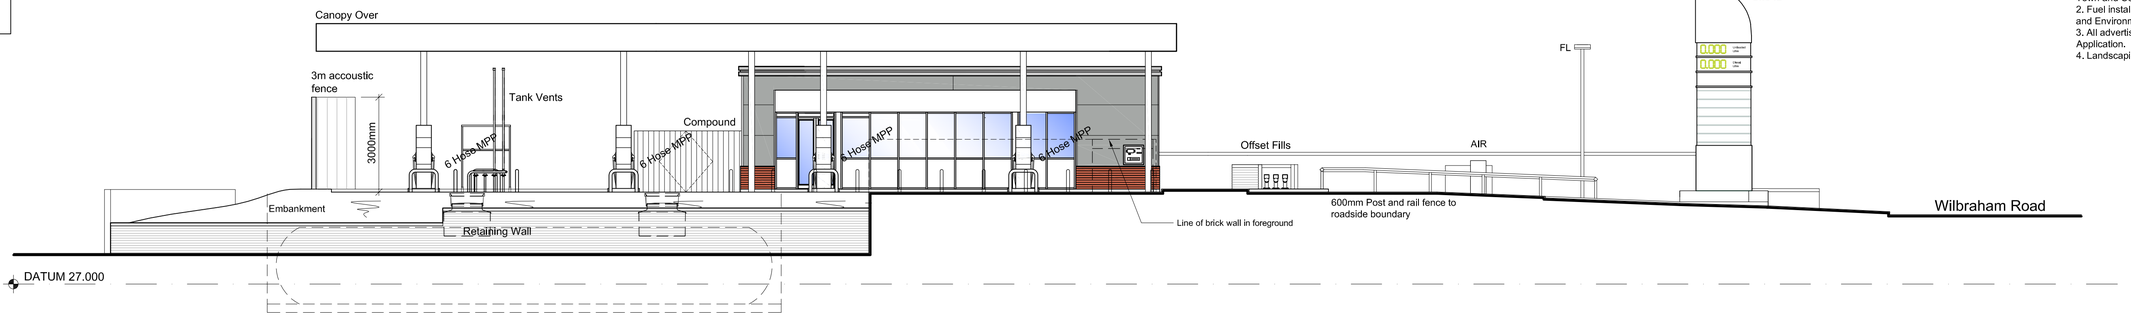


PROPOSED WEST ELEVATION

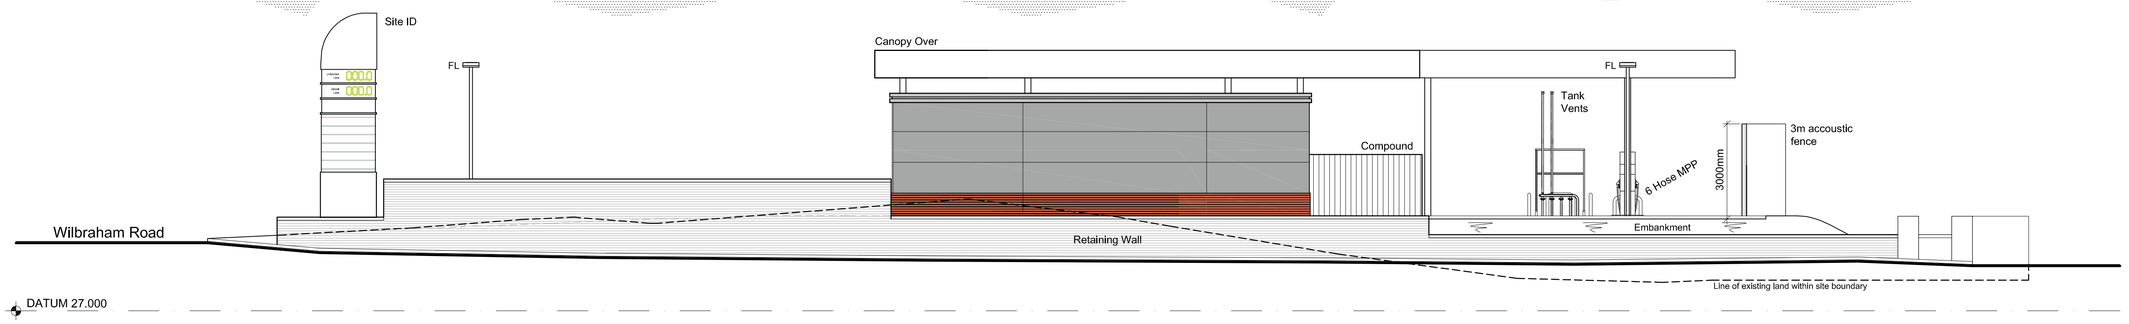

PROPOSED EAST ELEVATION TO BUCKINGHAM ROAD

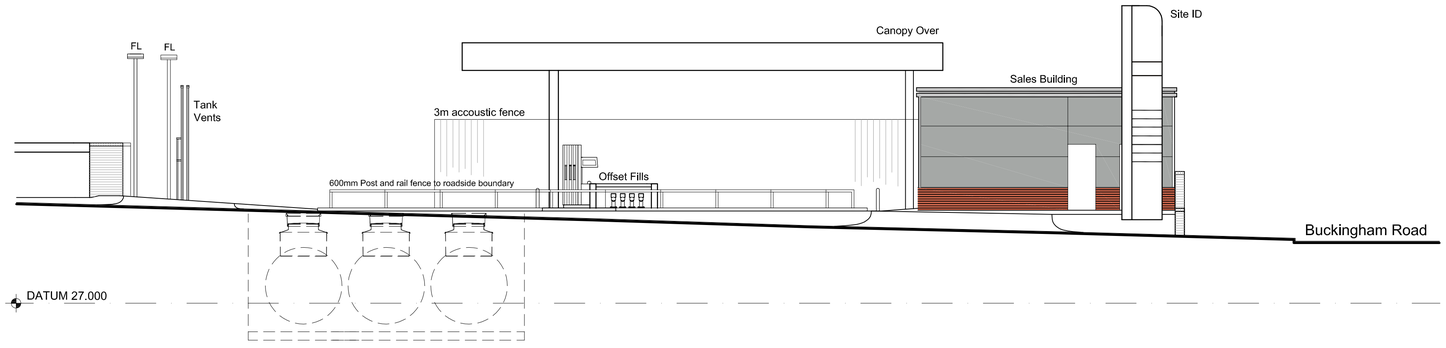

PROPOSED SOUTH ELEVATION (WILBRAHAM ROAD)

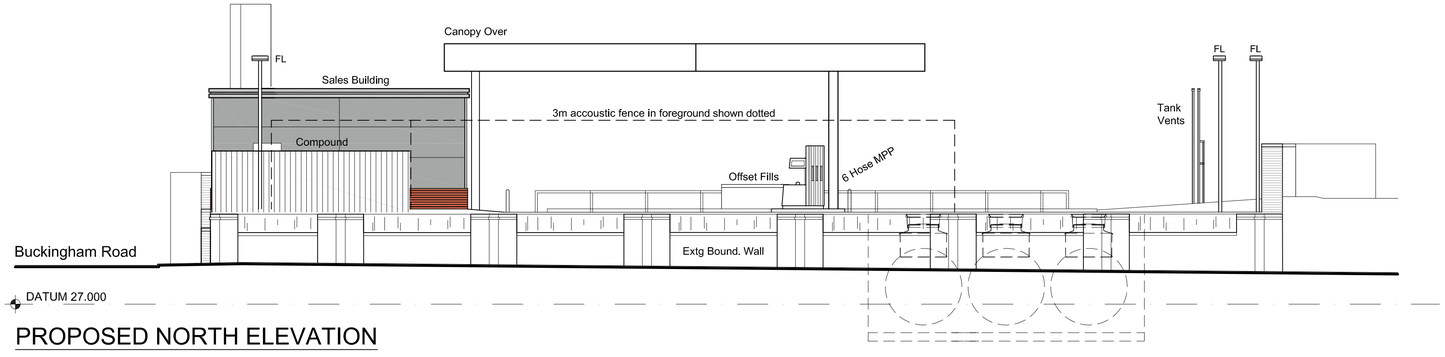

PROPOSED NORTH ELEVATION

A1
ORIGINAL PLOT SIZE

GENERAL NOTES

1. This plan has been prepared for the submission and approval under Town and Country Planning only.
2. Fuel installation to be fully compliant with all relevant current Licensing and Environmental Standard and Regulations.
3. All advertisements outlined are subject to a separate Advertisement Application.
4. Landscaping subject to separate scheme.

Rev	Date	Comments
C	05/12/13	Accoustic fence added to West Elevation. DS
A	21/11/13	Amendements to reflect revised layout layout. DS

STATUS	PLANNING
PROPOSAL	Forecourt Redevelopment
SITE LOCATION	WILBRAHAM ROAD SERVICE STATION A6010 Wilbraham Road, Chorlton-Cum-Hardy, Manchester. Greater Manchester. M21 0SD.
TITLE	PROPOSED ELEVATIONS
CLIENT	RAPLEYS LLP

Rapleys

JENNINGS DESIGN LIMITED
York House, Valley Court, Canal Road,
Bradford, West Yorkshire, BD1 4SP.
TEL. No. 01274 395422
FAX. No. 01274 395427
E-mail office@jen305.com

Drawn by:	DS	Checked by:	NJJ
Date:	Nov. 2013	Scales:	1:100 @ A1

PLAN NO. **131163-PLG4 B**

0 5 10
SCALE - METRES