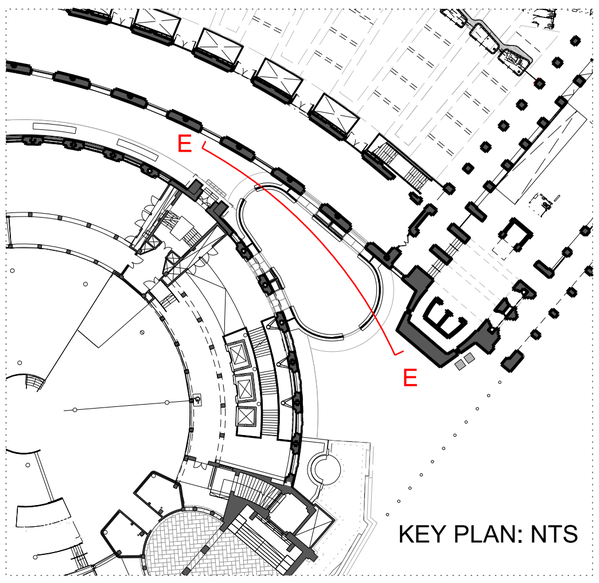

KEY PLAN: NTS

KEY

A	EWG-301	Structural Glass Wall
B	EWG-301	Composite Roof System
C	EWG-301	Metal Support Frame with hidden drainage
D	EWG-301	Doorset
E	EWG-301	Glass Floor Light
	AMW-401	Stainless Steel Casing w/ fire rated lens
	FLH-181	Un-glazed Mosaic Tiling
	FLH-301	Stone Slab Paving - Sandstone
	FLH-302	Stone Slab Paving - Limestone
	FLS-501	Barrier Matting
	SCR-201	Sand Cement Floating Levelling Screed
	TRM-501	Brass Floor Grillage - Internal
	TRM-502	Brass Floor Grillage - External
	TRM-503	Brass Floor Grillage - Above gully
	TRM-504	Brass Floor Grillage - Above heater
	TRM-510	Brass Floor Grillage - Inset in paving
1	New 350mm RC slab to engineer's details	
2	Existing concrete slab	
3	Digital Signage	

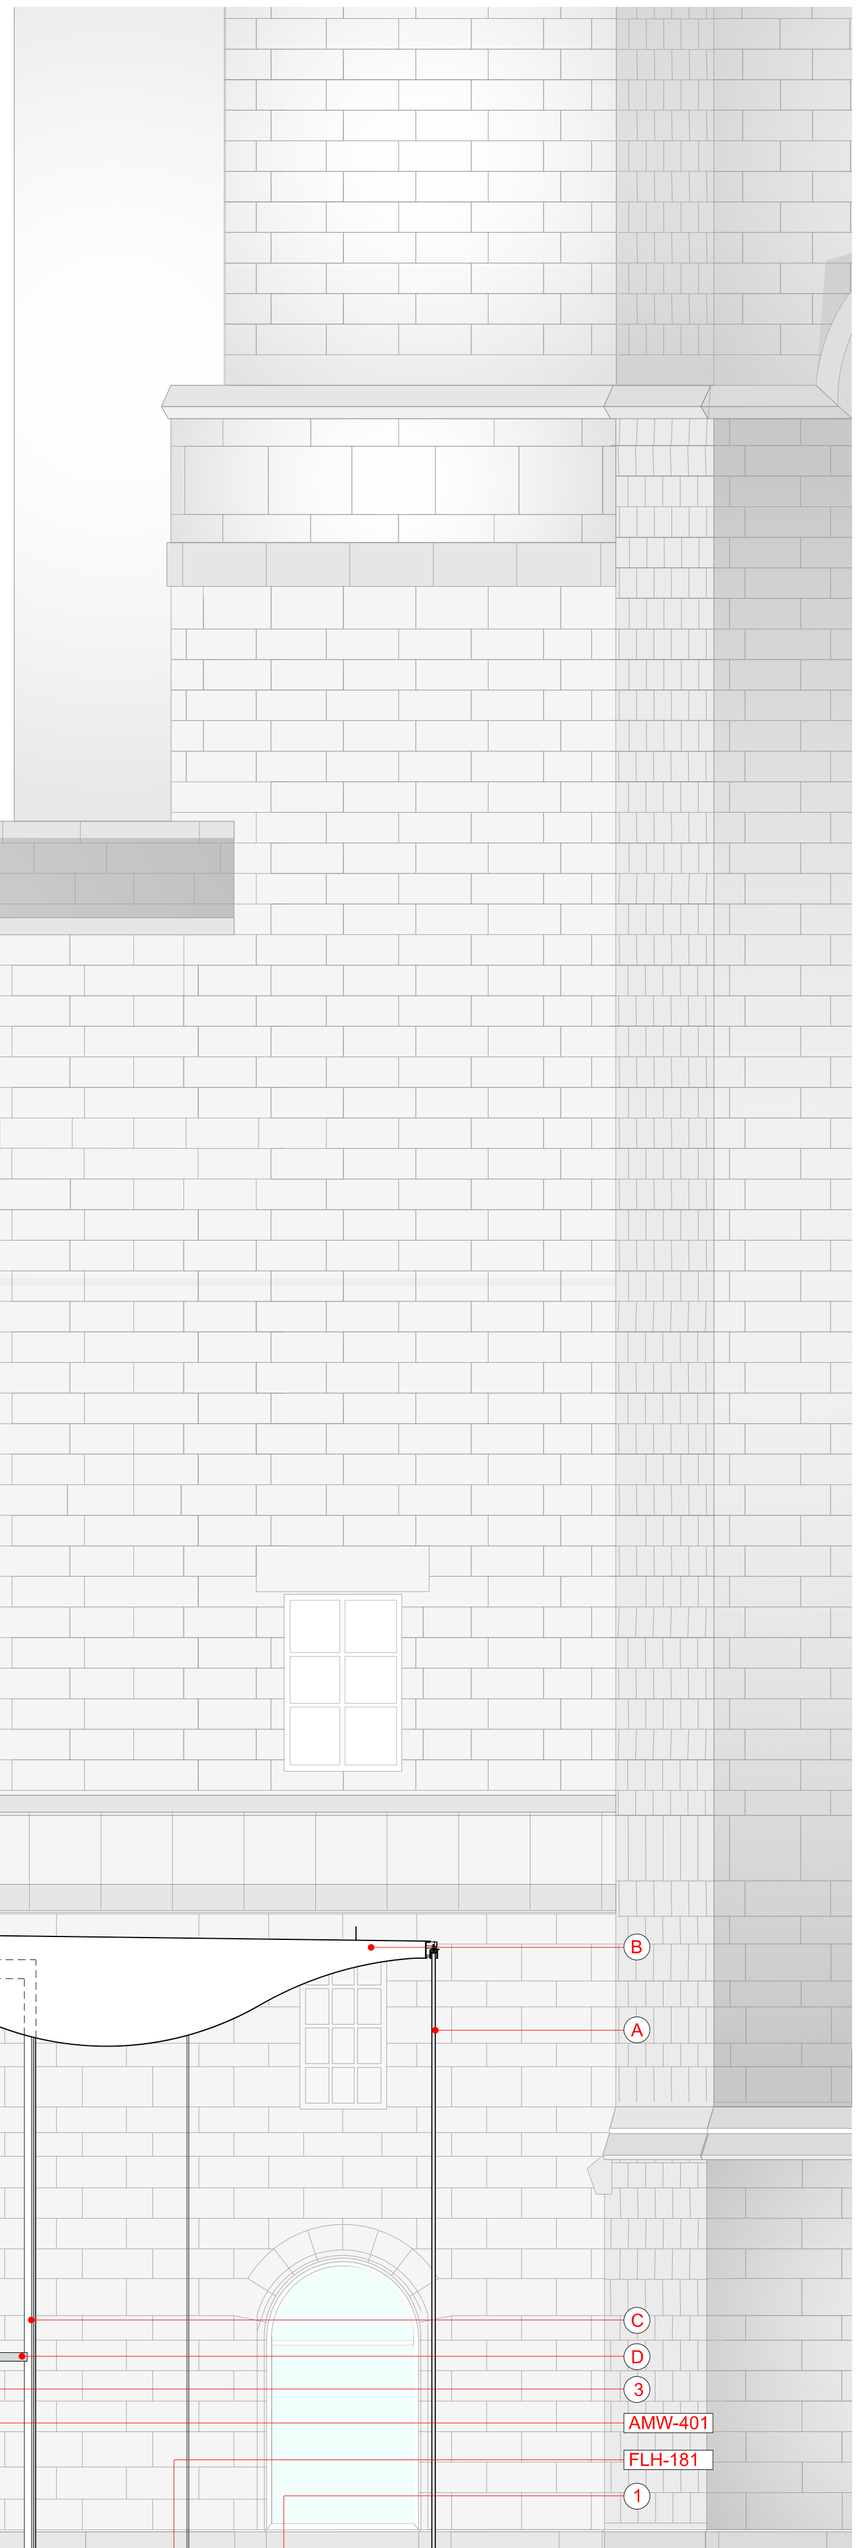

NOTE:

Rev	Date	Description
06	08.02.12	Alterations to proposed slab
07	29.11.12	Scheme updates post planning. Removal of fins and alterations to roof soffit profile
C1	18.01.13	Updated following coordination with SSC
C2	15.02.13	Issued for Tender
C3	28.03.13	Issued for Stage E
C4	23.07.13	Door details updated and general update
C5	30.10.13	Bronze colour removed from metalwork & digital signage added

Ian Simpson Architects (Partnership) LLP
Ian Simpson Architects Ltd

Note:
This drawing is copyright
Do not scale off dimensions.
All dimensions to be checked on site by contractor.
Contractor to report any dimensional discrepancies, errors or omissions prior to commencing on site.
All survey information relating to the THX plans has been taken from Oakes Survey Drawings.
All survey information relating to external levels and elevations have been taken from IDS Drawings.

Rev	Date	Description
01	25.08.11	Design Team Issue
02	28.09.11	HV cable trench added & scheme update
03	09.12.11	Reduced form following EH review 14.11.11 draft
04	15.12.11	Reduced form following EH review 14.11.11
05	31.01.12	Alterations to ramp levels

North

Project Title: Manchester Townhall Complex
Transformation Project : Library Walk

Drawing Title: Section EE
As Proposed

Status: PLANNING AMENDMENTS

Scale: @A1 - 1:50
Scale: @A3 - 1:100
Job No: 1253
Date: August 2011
Drawing No: ISA-DR-G200-S-LWEE-001
Revision: C5

IAN SIMPSON ARCHITECTS
Riverside, 4 Commercial Street, Manchester, M15 4RQ
T +44 (0)161 835 2345 F +44 (0)161 839 4808
5 - 8 Roberts Place, London EC1R 0BB
T +44 (0)20 7549 4000 F +44 (0)20 7490 5331
mail @ iansimpsonarchitects . com

© Ian Simpson Architects (Partnership) LLP / Ian Simpson Architects Ltd