This drawing & design is the copyright of Mimar architecture Ltd and may not be reproduced in any way without prior written consent.

Do not scale from this drawing.

Any discrepancies on this drawing or between drawings are to be reported to this office.

Unless specifically specified these drawings are not to be used for construction.

TARIFF STREET

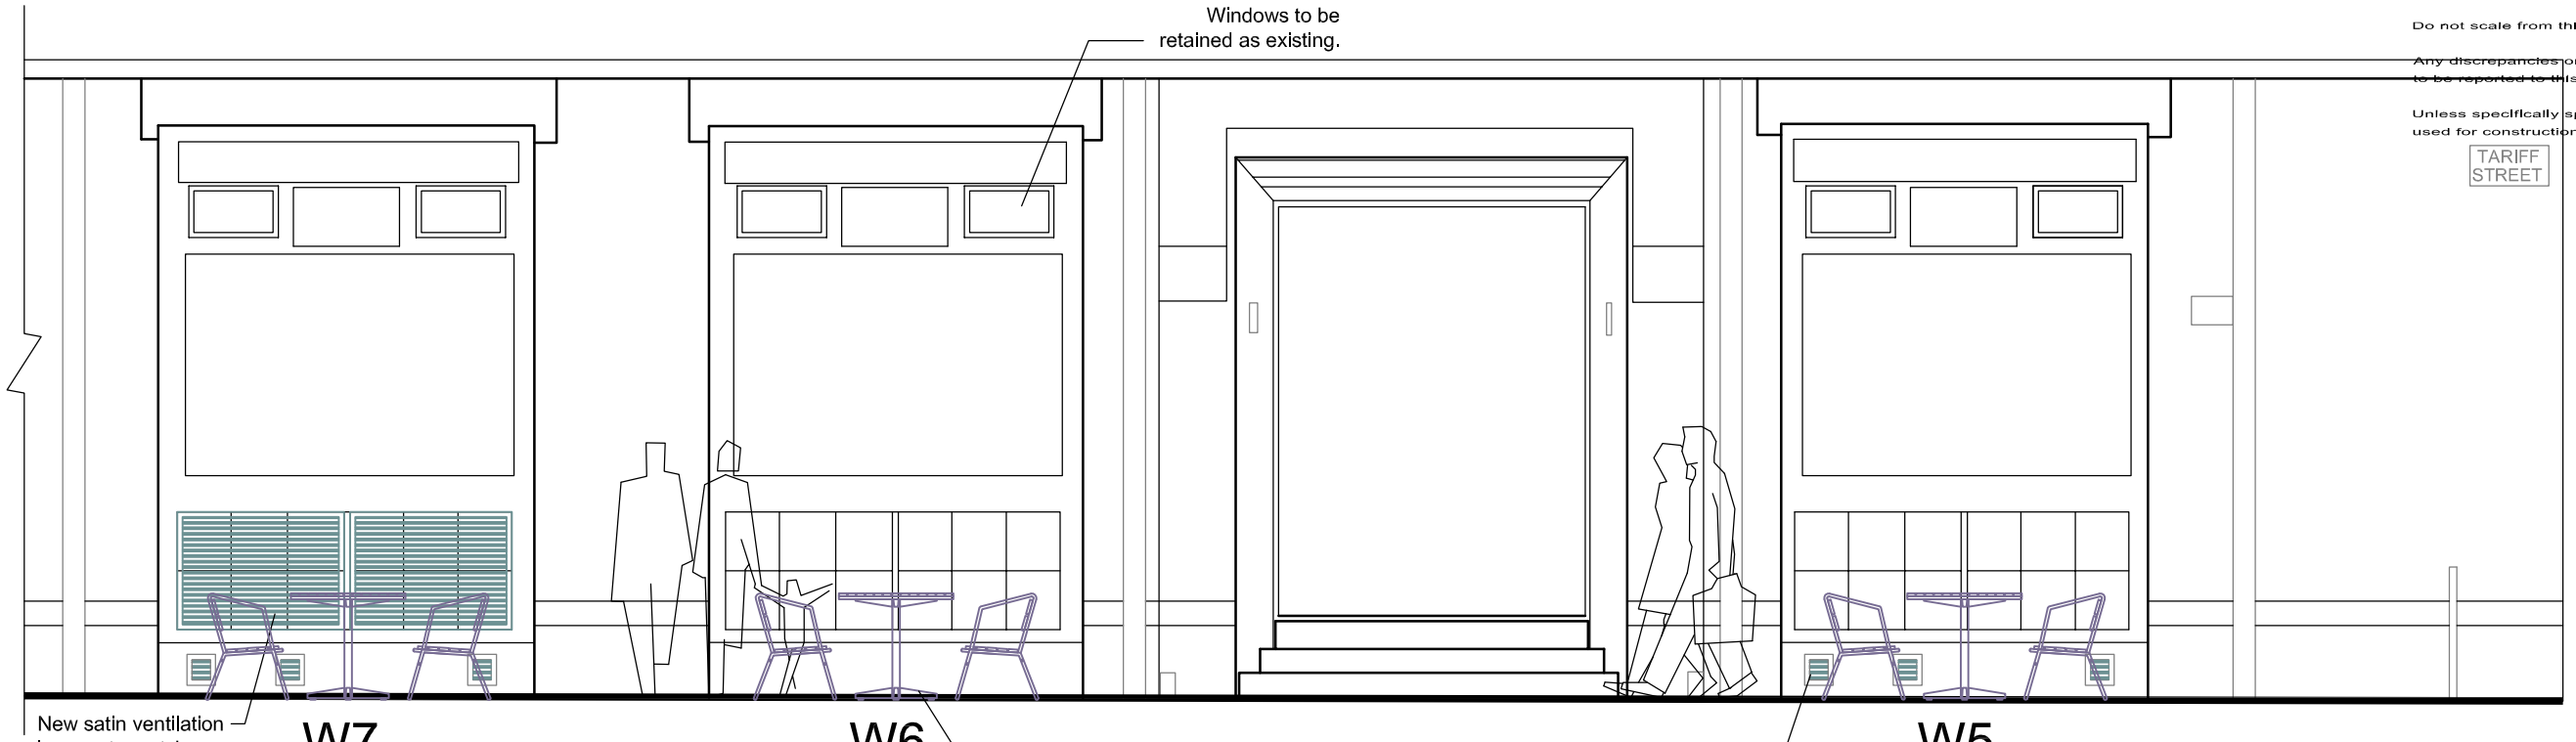

Elevation A (Tariff Street), Option 3
1:100 @ A3



Elevation C (Hilton Street) Option 3
1:100 @ A3

mimar ARCHITECTURE

www.mimararchitecture.com
Bruce Court, 25a Hale Road, Altrincham, Cheshire, WA14 2EY
T: 0333 123 5115 e:info@mimararchitecture.com
Company Reg No. 7241272

Project:
Hilton Street
Drip, Manchester

Client:
Drip Coffee

Drawing Title:
Proposed External Elevation

Project No.	Drawing No.	Scale.	Revision.	Date.
M284	PL-04	1:50 @ A3	D	Nov 13

3 Green Street, Little Germany, Bradford, BD1 5HG
T: 0333 123 5115

Cheshire
Yorkshire