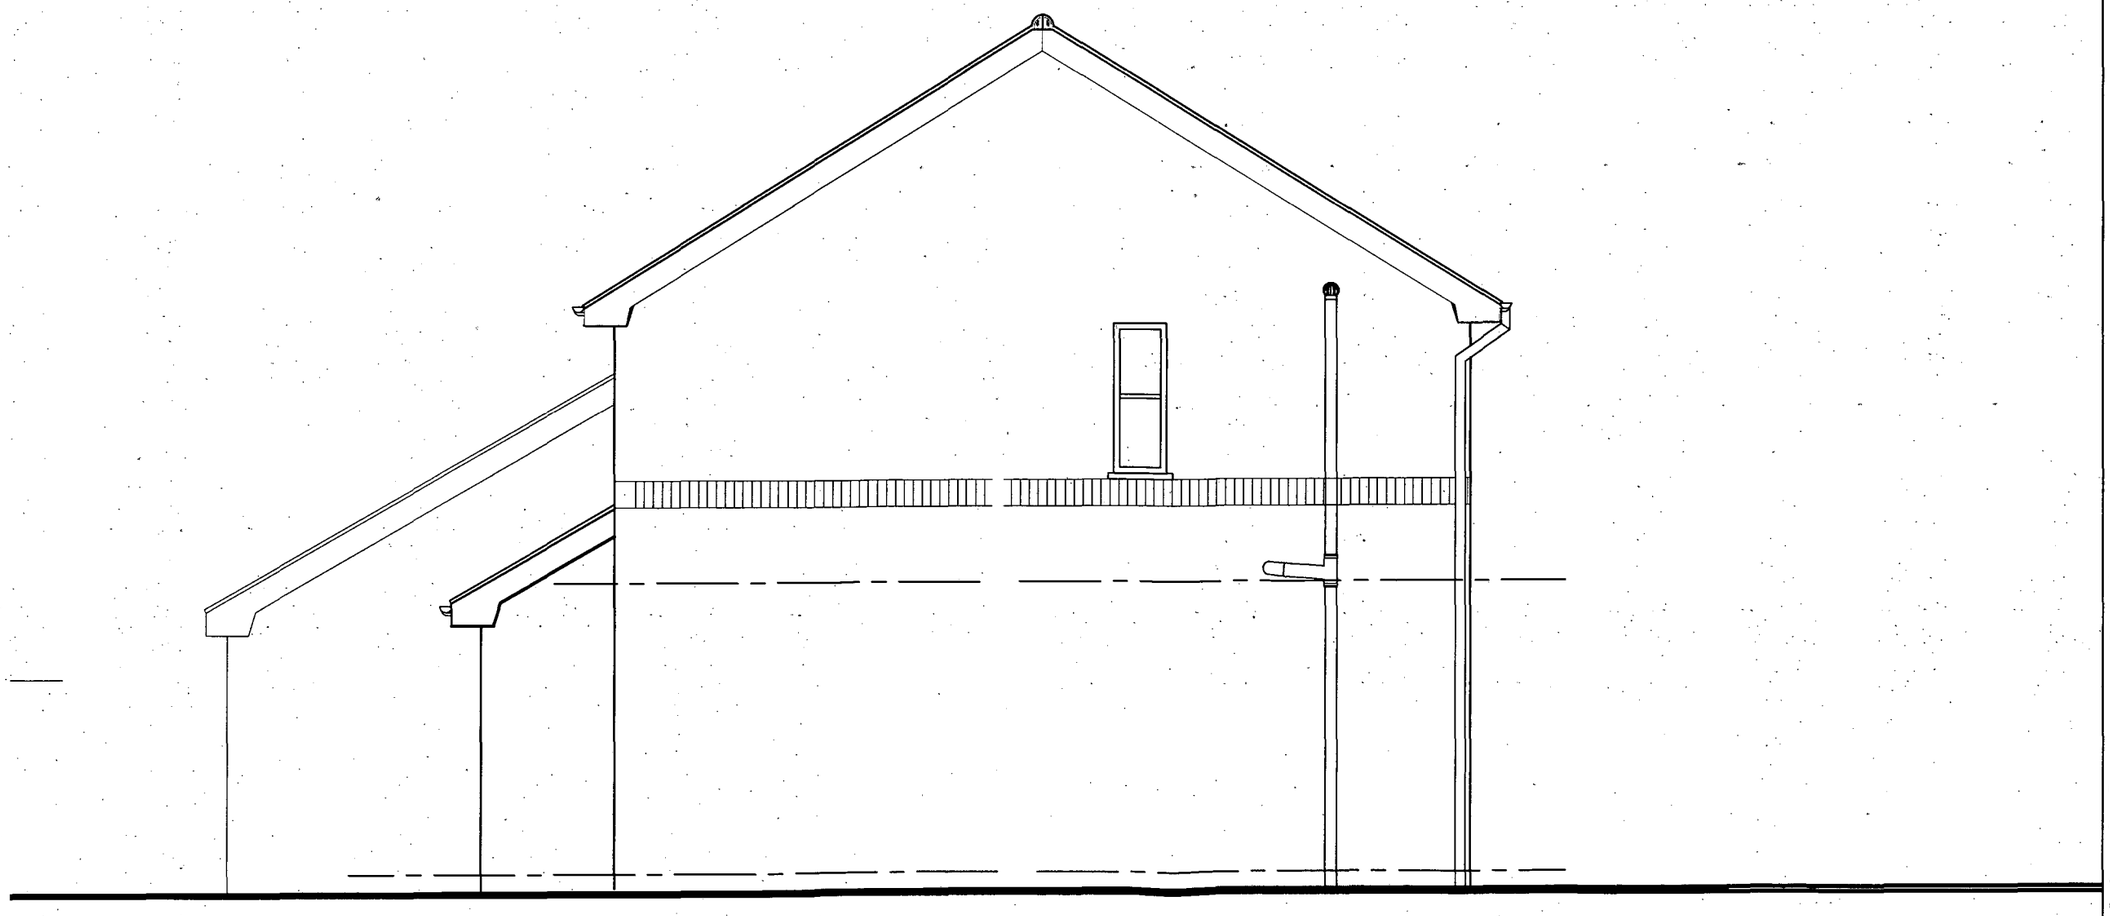


Design and drawings are the copyright of architecture:m.

Written permission must be sought before duplication

Any discrepancy found between information given on this drawing and that given elsewhere or recorded on site shall be notified immediately to the project architect in writing

Do not scale from this drawing or derive dimensions from digital media

All dimensions are to be checked prior to works commencing on site. Please note neighbouring homes have not been surveyed. Information is from Ordance Survey, and from mirroring the cleints property. Work on boundaries etc is subject to Party Wall Agreements etc

Rev:	Date:	By:	Note:


Status Key
S: Survey
F: Feasibility
P: Planning
D: Detailed Detail
T: Tender
C: Construction
B: As Built

architecture:m
RIBA
Chartered Practice
a: 1st floor,
12 tariff street,
manchester,
m1 2ff
t: +44 [0] 161 237 3324
f: +44 [0] 161 236 7448
e: mail@architecturem.co.uk

p: Montcliffe Crscent
d: East Facing Elv

d: 29.11.12
s: 1:50@A3
db: DIR

n: project: 318 • drawing: 104 • status: P • rev: /

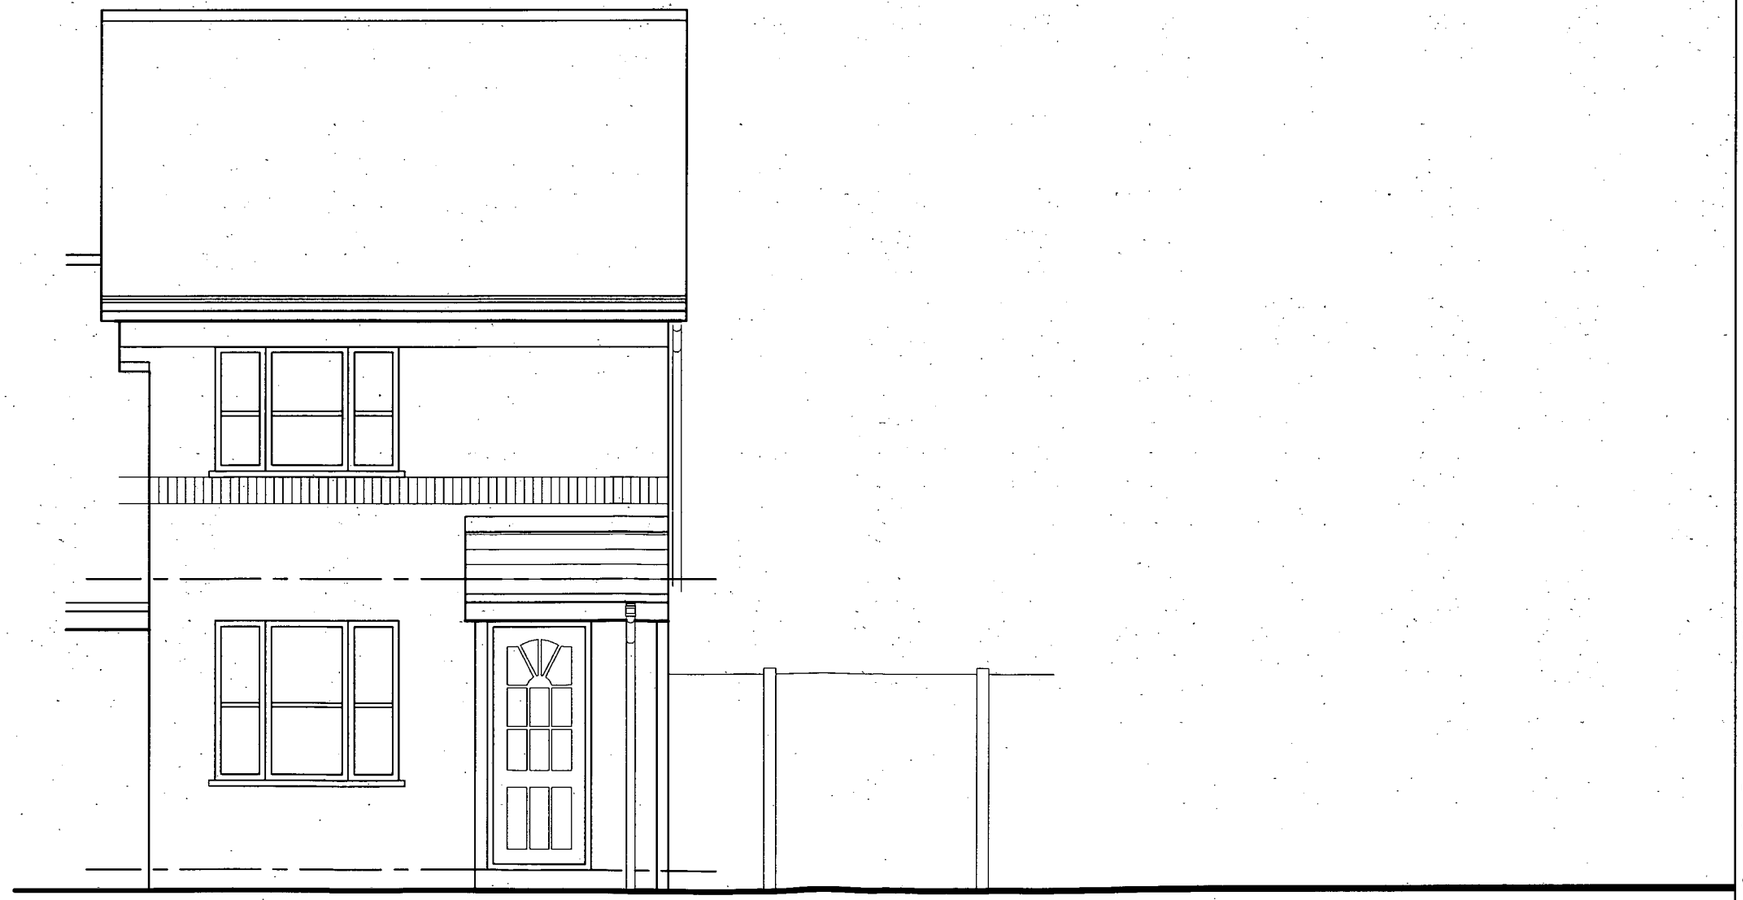

Design and drawings are the copyright of architecture:m.

Written permission must be sought before duplication

Any discrepancy found between information given on this drawing and that given elsewhere or recorded on site shall be notified immediately to the project architect in writing

Do not scale from this drawing or derive dimensions from digital media

All dimensions are to be checked prior to works commencing on site. Please note neighbouring homes have not been surveyed. Information is from Ordance Survey, and from mirroring the cleints property. Work on boundaries etc is subject to Party Wall Agreements etc

Rev:	Date:	By:	Note:

Status Key
S: Survey
F: Feasibility
P: Planning
D: Detailed Detail
T: Tender
C: Construction
B: As Built

architecture:m
RIBA
Chartered Practice
a: 1st floor,
12 tariff street,
manchester,
m1 2ff
t: +44 [0] 161 237 3324
f: +44 [0] 161 236 7448
e: mail@architecturem.co.uk

p: Montcliffe Crscent
d: South Facing Elv

d: 29.11.12
s: 1:50@A3
db: DIR
n:

project: 318 • drawing: 103 • status: P • rev: /



Design and drawings are the copyright of architecture:m.

Written permission must be sought before duplication

Any discrepancy found between information given on this drawing and that given elsewhere or recorded on site shall be notified immediately to the project architect in writing

Do not scale from this drawing or derive dimensions from digital media

All dimensions are to be checked prior to works commencing on site. Please note neighbouring homes have not been surveyed. Information is from Ordance Survey, and from mirroring the cleints property. Work on boundaries etc is subject to Party Wall Agreements etc

Rev:	Date:	By:	Note:


Status Key
S: Survey
F: Feasibility
P: Planning
D: Detailed Detail
T: Tender
C: Construction
B: As Built

architecture:m
RIBA
Chartered Practice
a: 1st floor,
12 tariff street,
manchester,
m1 2ff
t: +44 [0] 161 237 3324
f: +44 [0] 161 236 7448
e: mail@architecturem.co.uk

p: Montcliffe Crscent
d: North Facing Elv

d: 29.11.12
s: 1:50@A3
db: DIR
n:

project: 318 • drawing: 106 • status: P • rev: /

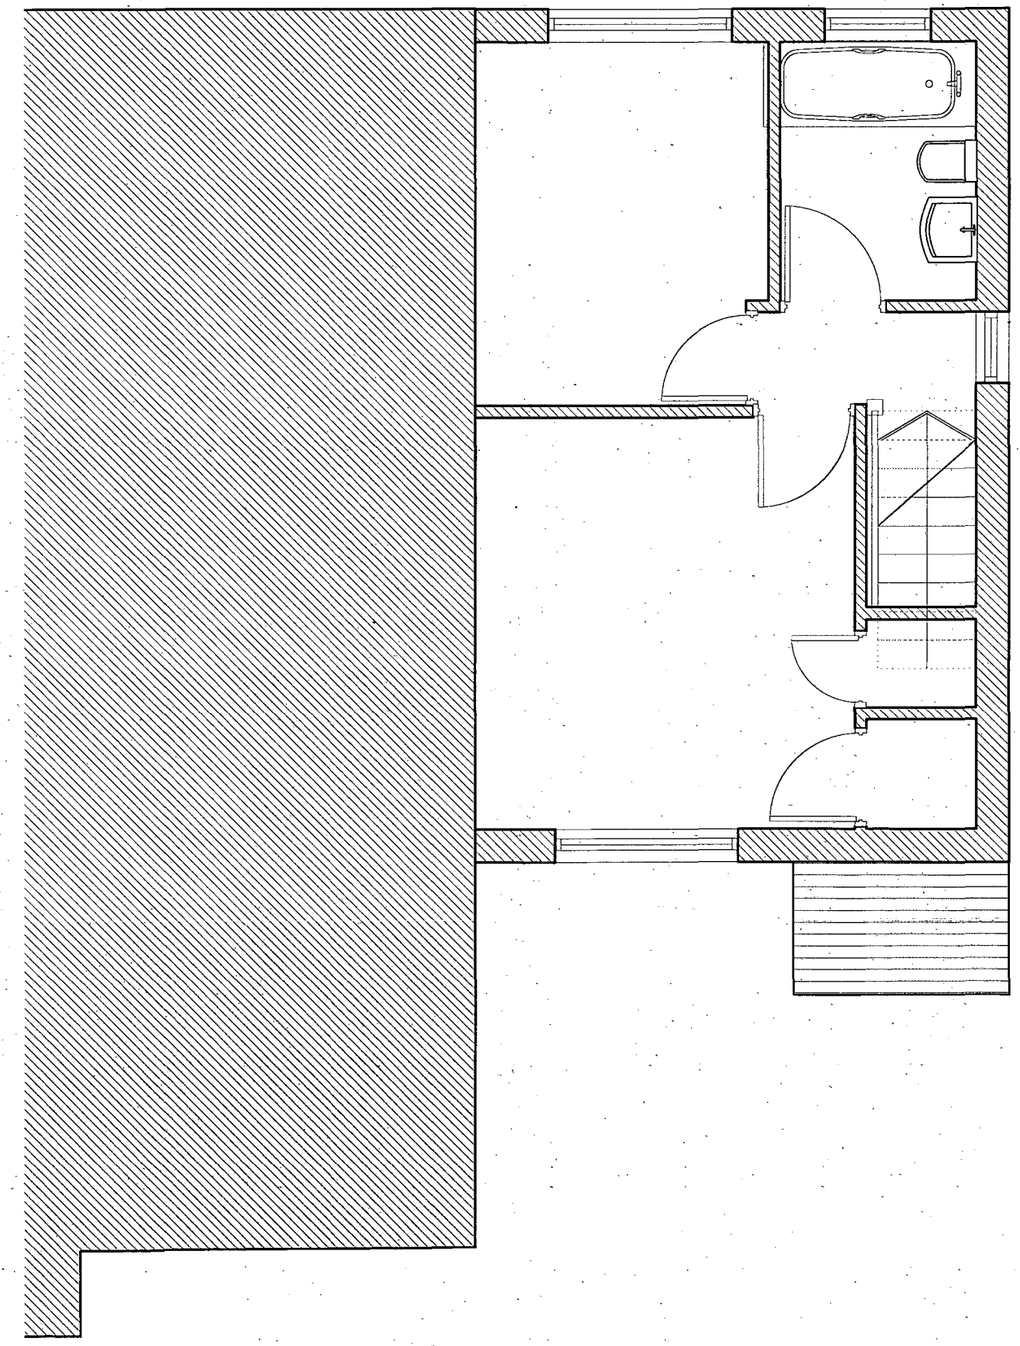

Design and drawings are the copyright of architecture:m.

Written permission must be sought before duplication

Any discrepancy found between information given on this drawing and that given elsewhere or recorded on site shall be notified immediately to the project architect in writing

Do not scale from this drawing or derive dimensions from digital media

All dimensions are to be checked prior to works commencing on site. Please note neighbouring homes have not been surveyed. Information is from Ordance Survey, and from mirroring the cleints property. Work on boundaries etc is subject to Party Wall Agreements etc

Rev:	Date:	By:	Note:

Status Key
S: Survey
F: Feasibility
P: Planning
D: Detailed Detail
T: Tender
C: Construction
B: As Built

architecture:m
RIBA
Chartered Practice
a: 1st floor,
12 tariff street,
manchester,
m1 2ff
t: +44 [0] 161 237 3324
f: +44 [0] 161 236 7448
e: mail@architecturem.co.uk

p: Montcliffe Crscent
d: FF G.A. Existing


d: 29.11.12

s: 1:50@A3

db: DIR

n:

project:	drawing:	status:	rev:
318	103	P	/

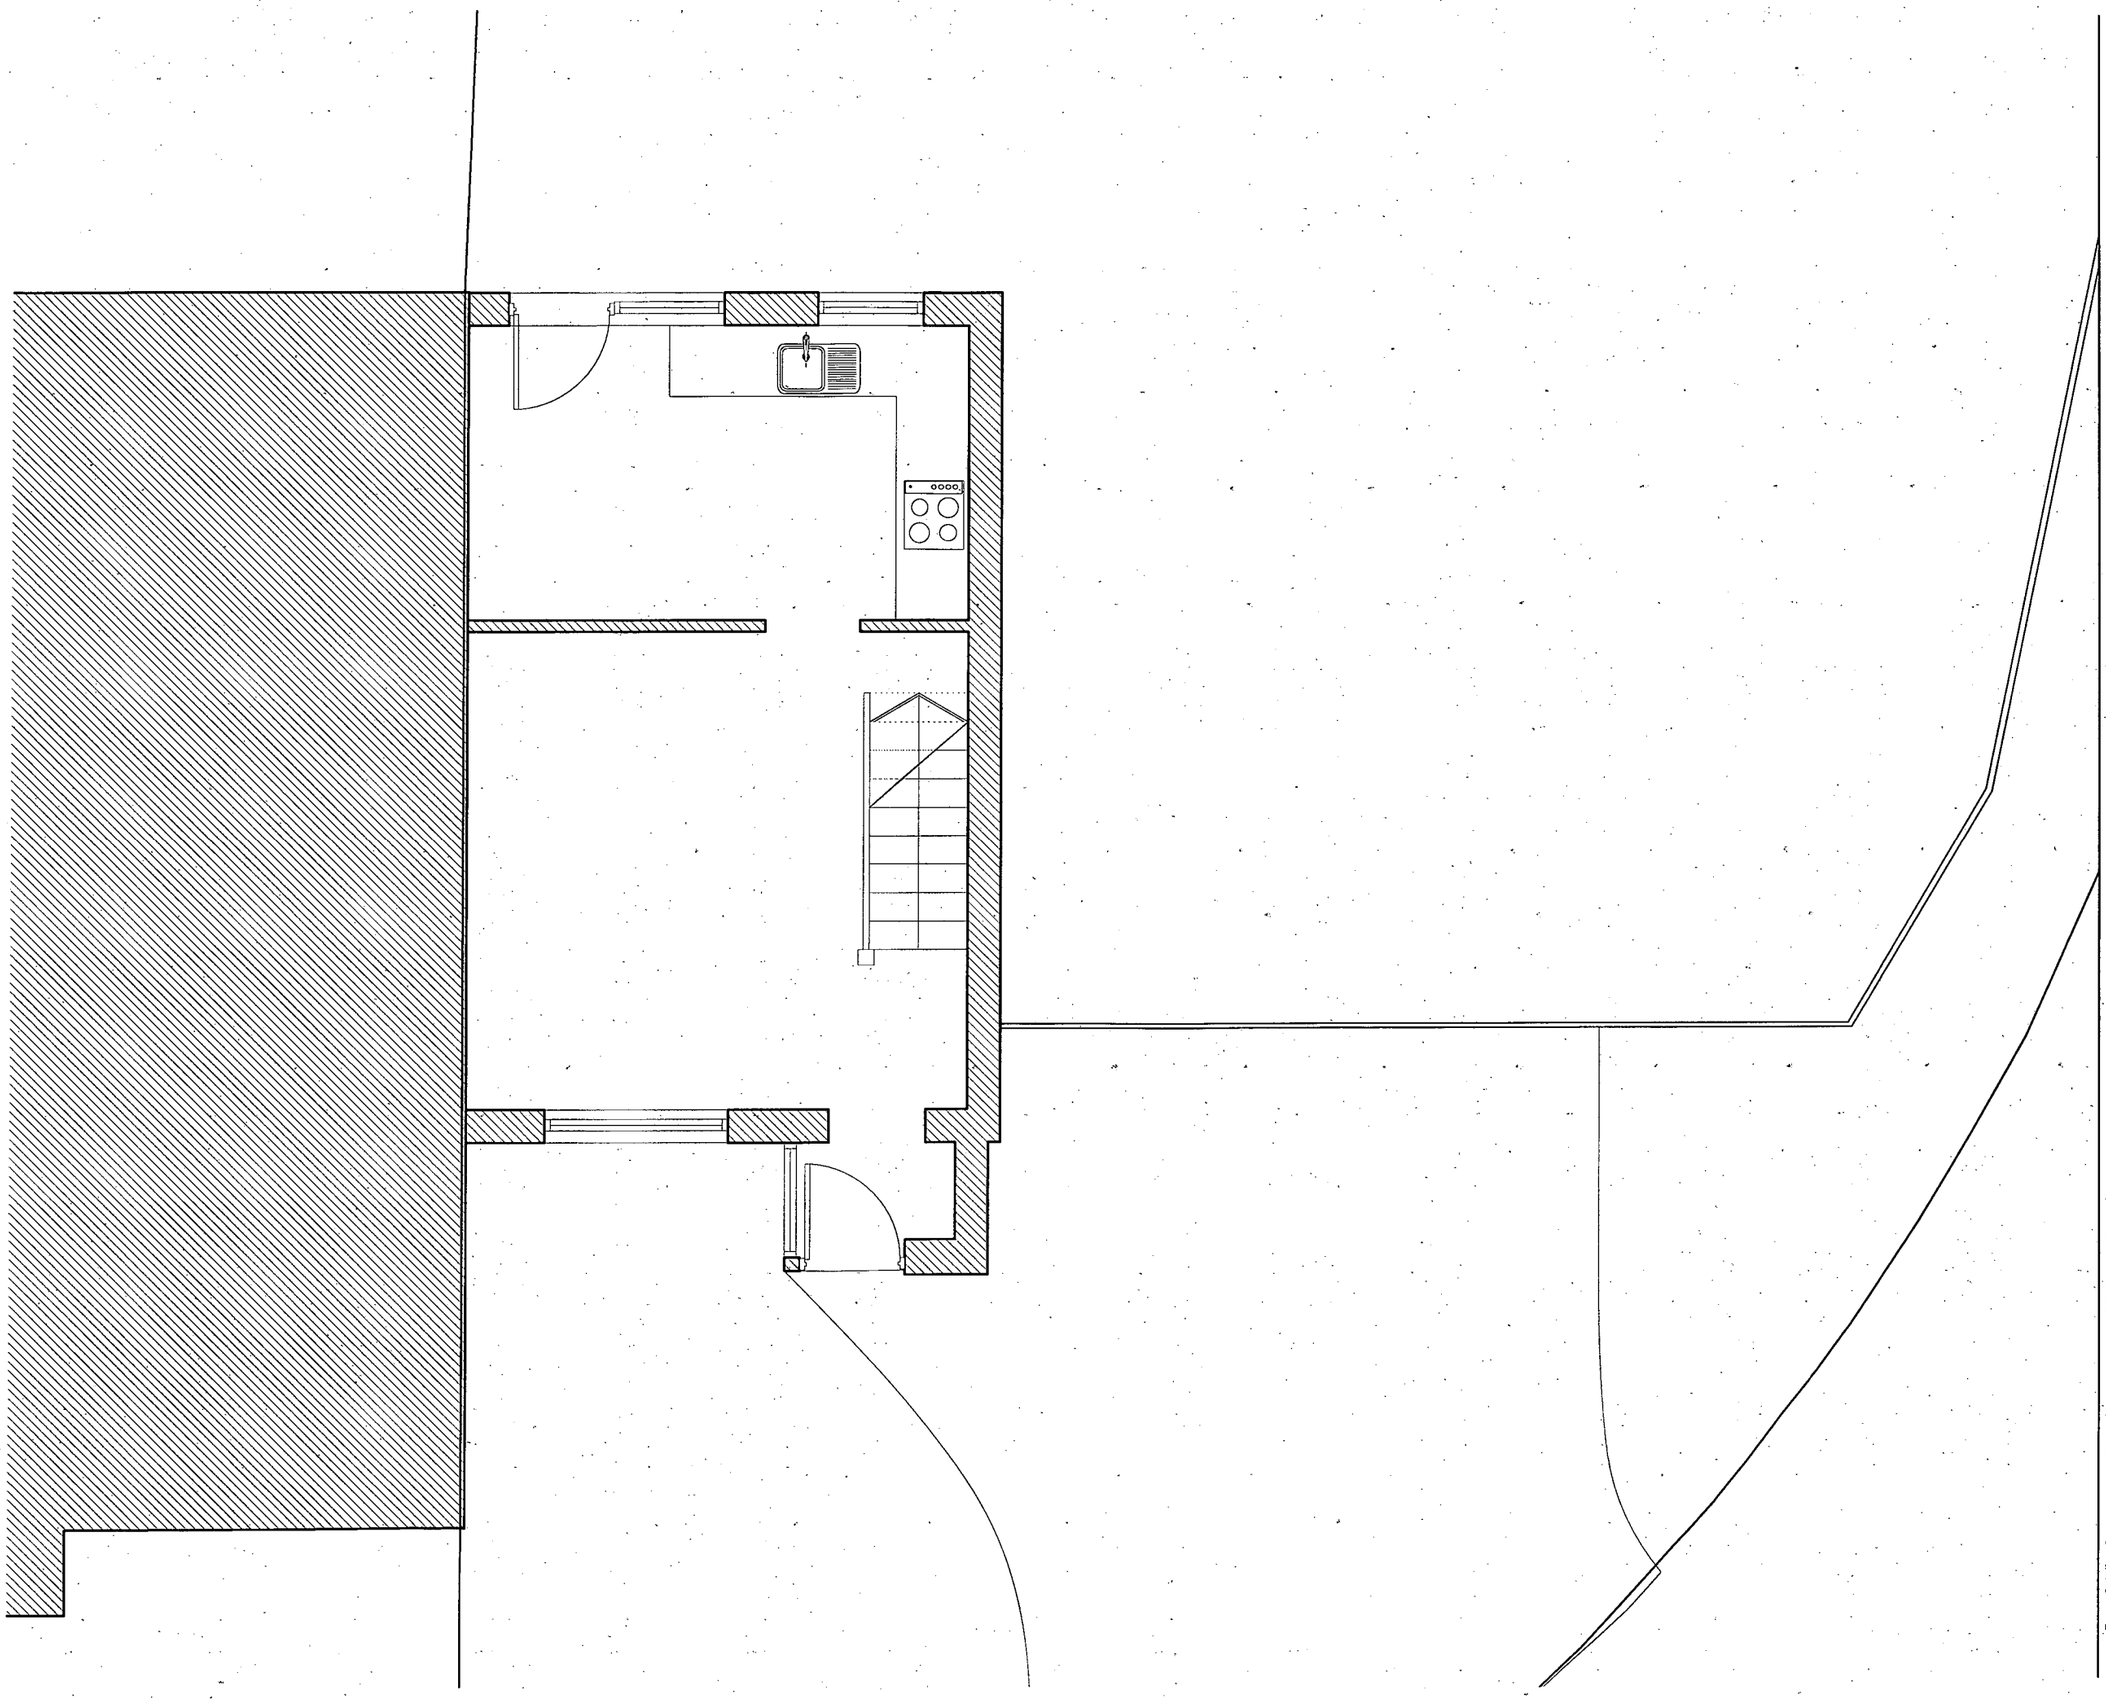

Design and drawings are the copyright of architecture:m.

Written permission must be sought before duplication

Any discrepancy found between information given on this drawing and that given elsewhere or recorded on site shall be notified immediately to the project architect in writing

Do not scale from this drawing or derive dimensions from digital media

All dimensions are to be checked prior to works commencing on site. Please note neighbouring homes have not been surveyed. Information is from Ordance Survey, and from mirroring the cleints property. Work on boundaries etc is subject to Party Wall Agreements etc

Rev:	Date:	By:	Note:

Status Key
S: Survey
F: Feasibility
P: Planning
D: Detailed Detail
T: Tender
C: Construction
B: As Built

architecture:m
RIBA
Chartered Practice
a: 1st floor,
12 tariff street,
manchester,
m1 2ff
t: +44 (0) 161 237 3324
f: +44 (0) 161 236 7448
e: mail@architecturem.co.uk

p: Montcliffe Crscent
d: GF G.A. Existing

d: 29.11.12
s: 1:50@A3
db: DIR
n:

project: 318 • drawing: 102 • status: P • rev: /

Existing Drawings