


**Existing Plan 1:100 @ A1**

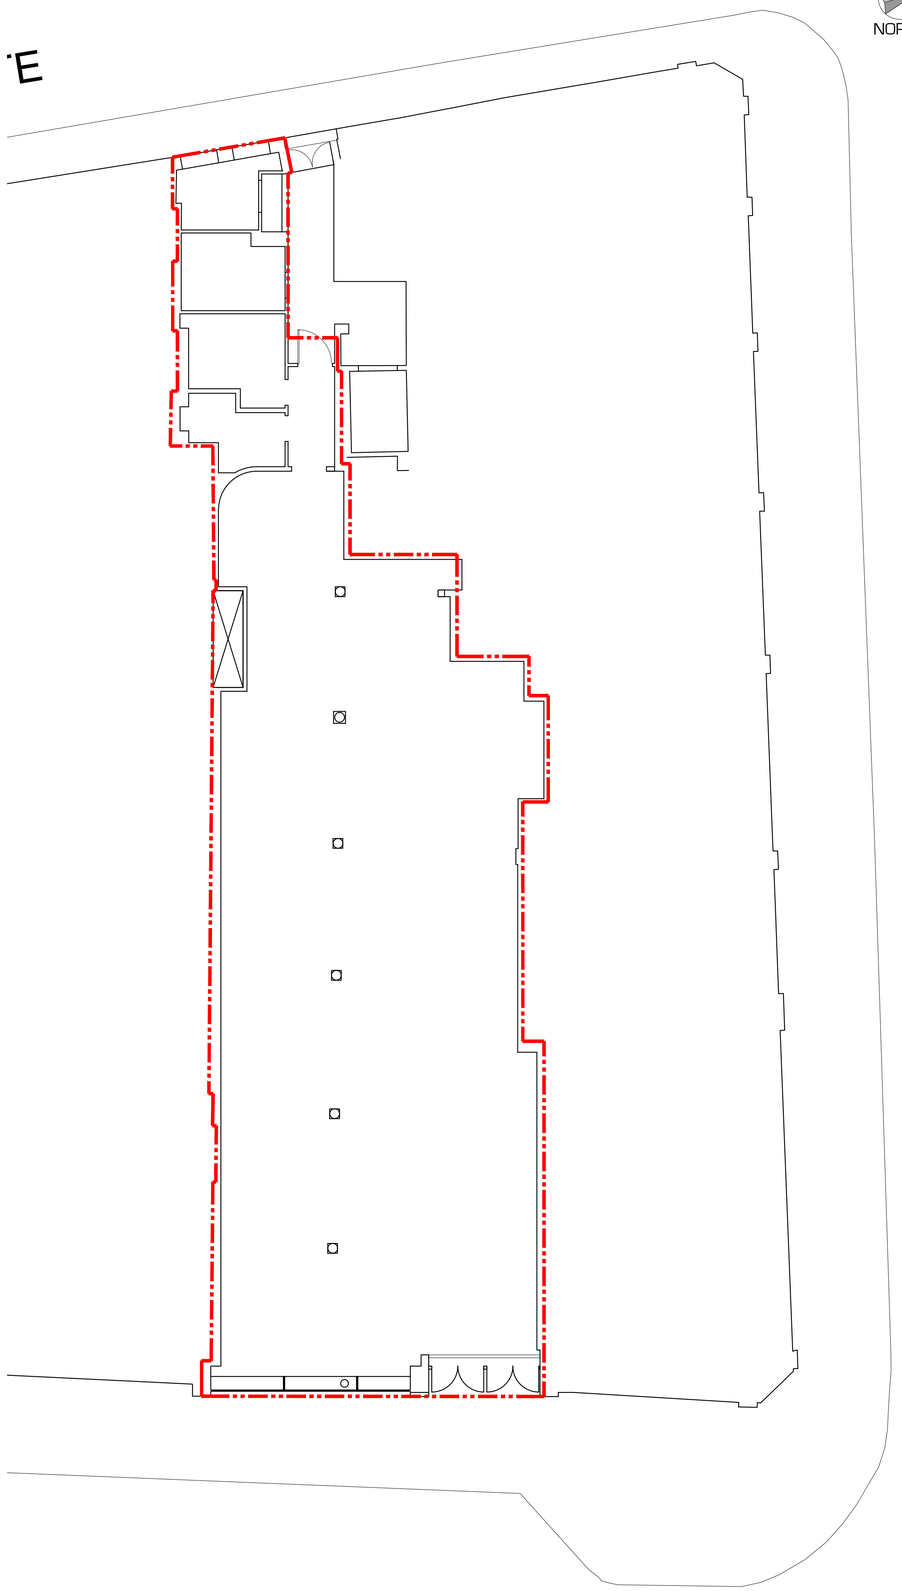

**Existing Elevation to Southgate 1:100 @ A1**



**Existing Elevation to Deansgate 1:100 @ A1**




**Location Plan 1:1000 @ A1**

| | Revision | Date | By | Chk. |
|---|---|---|---|---|
| | | | | |

DEMISE

Do Not Scale Dimensions from Drawings.
All dimensions to be verified on site, and any discrepancy to be notified to the Architect.

AMCA ARCHITECTS
Castlecroft Business Centre Tom Johnston Road
Dundee DD4 8XD
T: 01382 774111 F: 01382 739382
mail@amcaarchitect.co.uk

TESCO express

| Drawn by | Checked by | Date | Scale |
|---|---|---|---|
| RD | AJM | 30.09.13 | Various @ A1 |

Job
Tesco Express
118 Deansgate
Manchester

Drawing
Existing Plan and Principal Elevation

| Tesco Proj No. | AMCA Job No. | Drawing No. | Rev. |
|---|---|---|---|
| 0000 | 2820 | PL_001 | - |

CAD Ref: 2820 / PL / 2820 118 Deansgate Manchester PL-001.dwg