


Do not scale off drawings

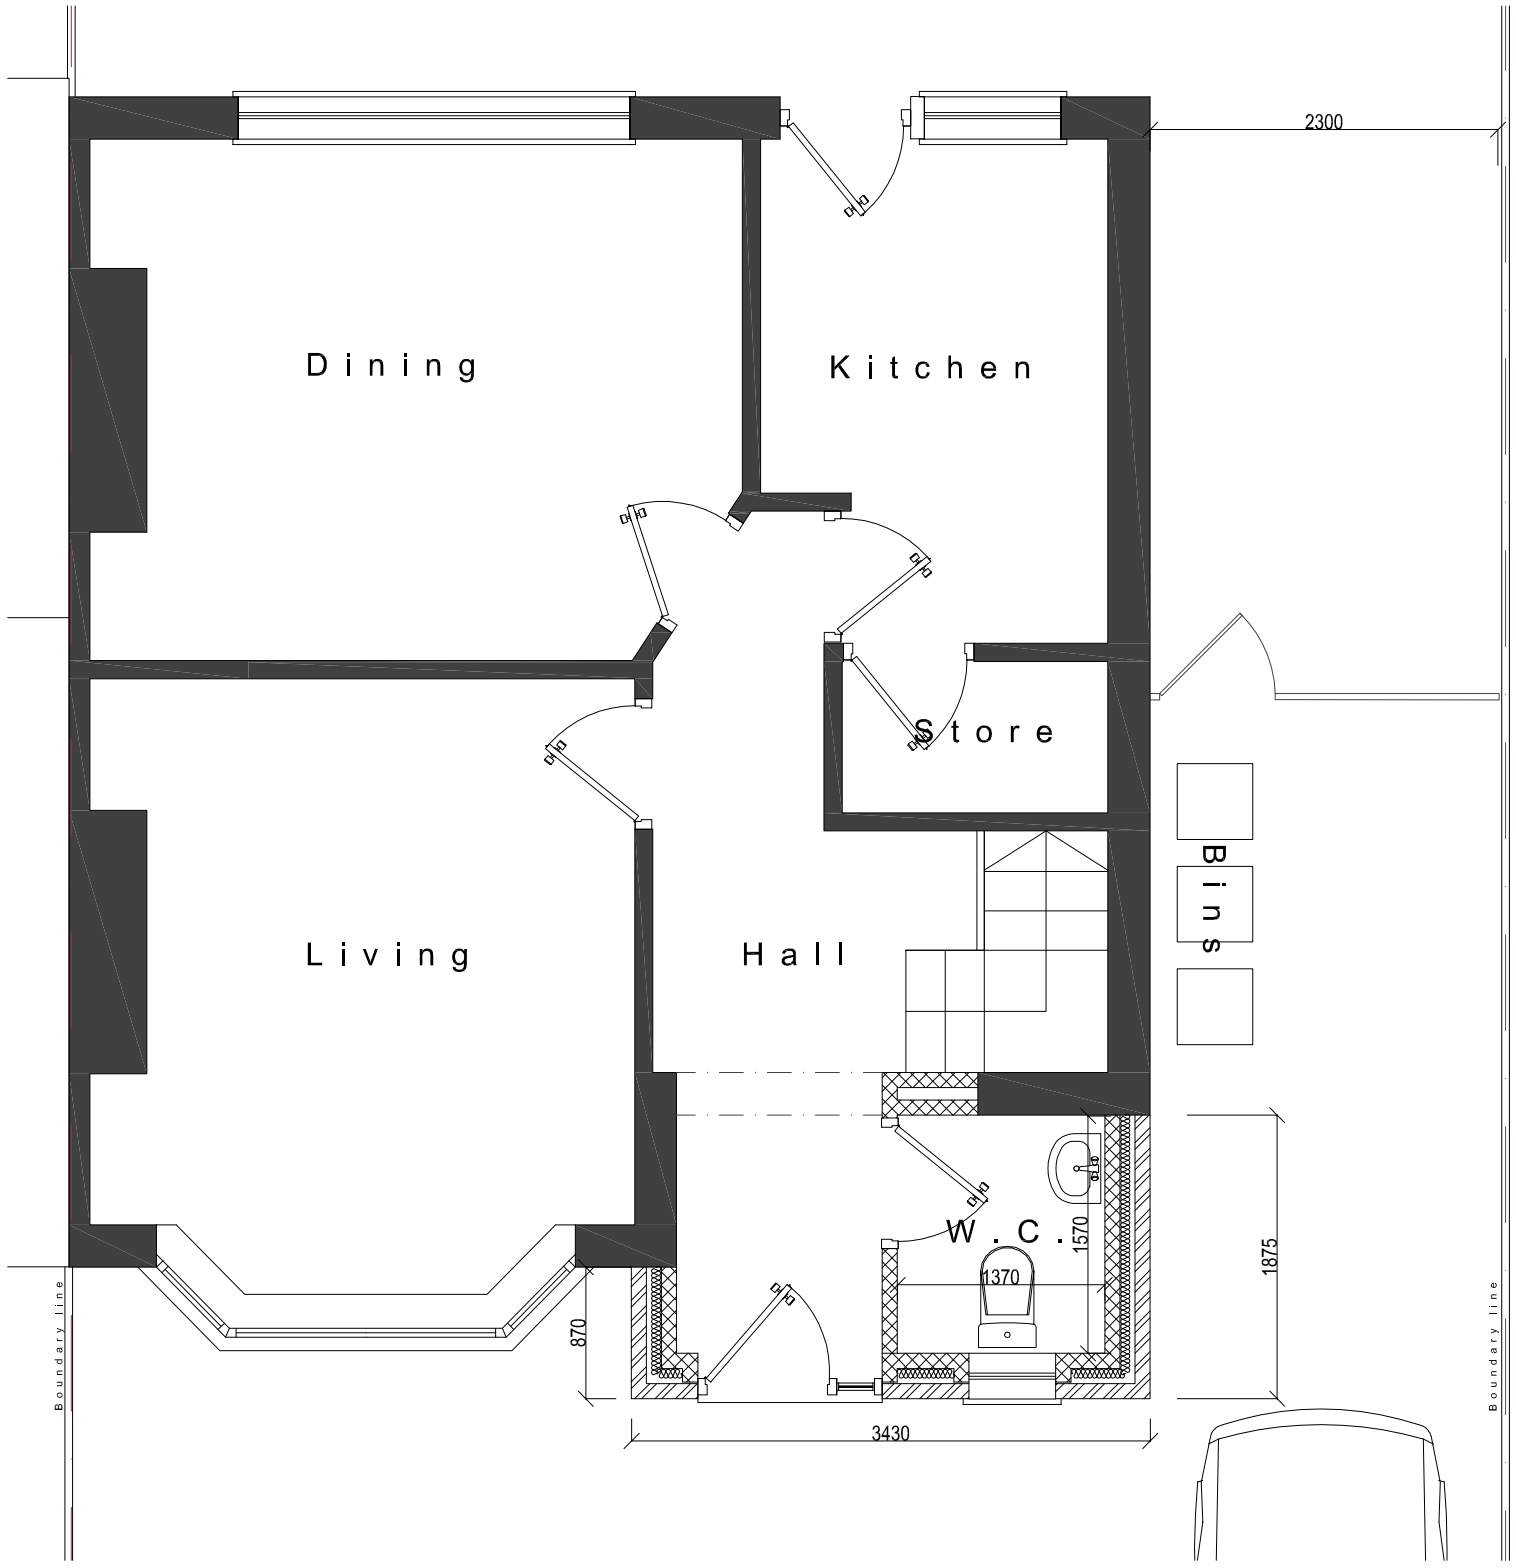


Proposed ground floor

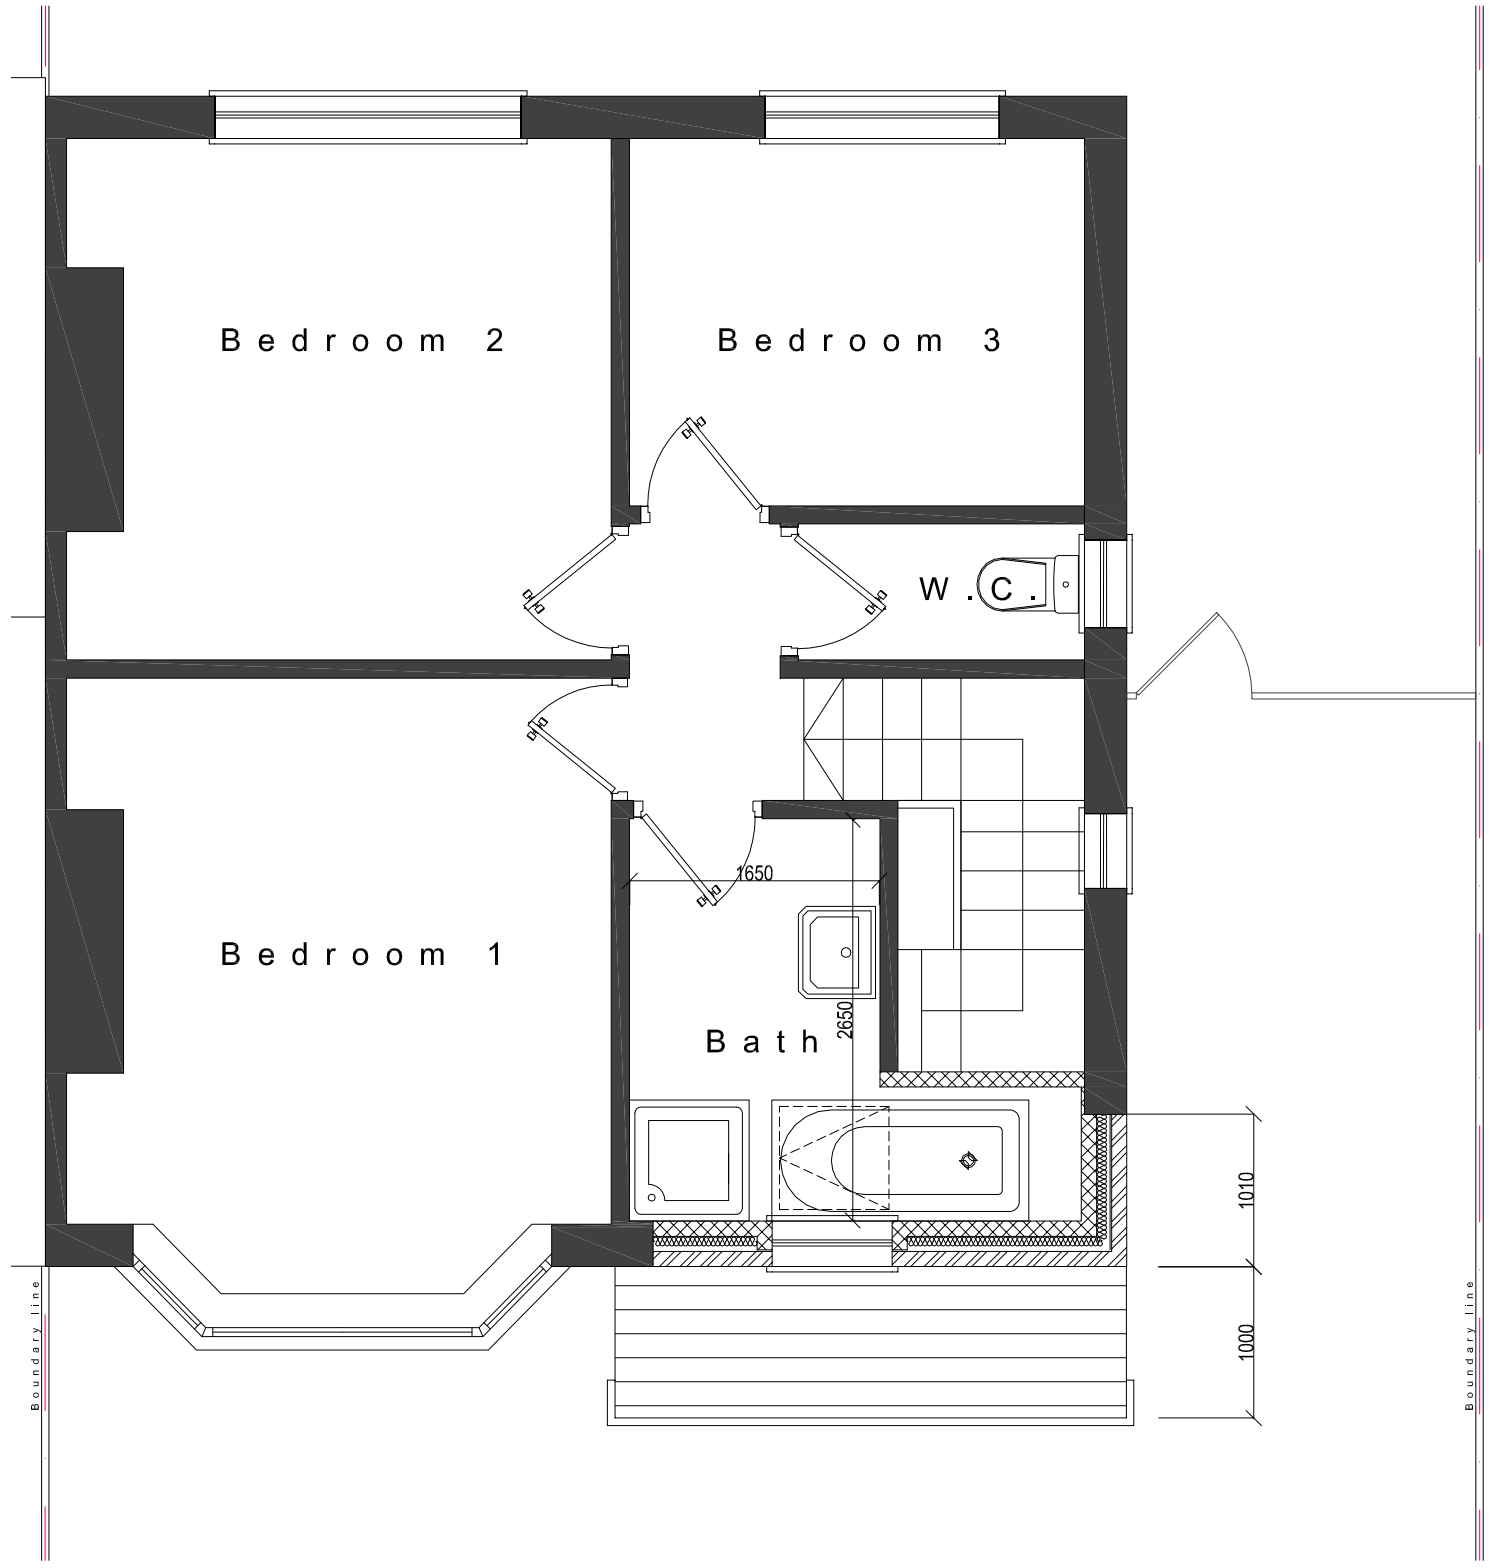


Proposed first floor

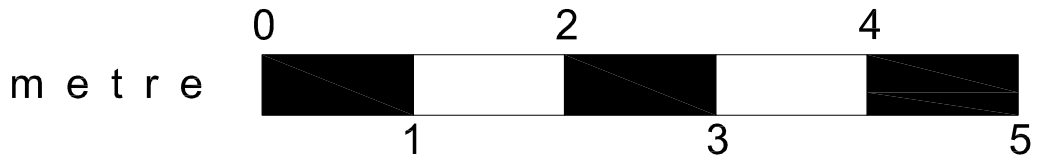


client
Mr Taylor

project
31 Kingsfield Drive, Didsbury, Manchester

| drawing | drawing number |
|---|---|
| Proposed plans | 3 of 4 |

| issue status | Date | scale |
|---|---|---|
| Planning | Jan 2014 | 1:50 @ A3 |