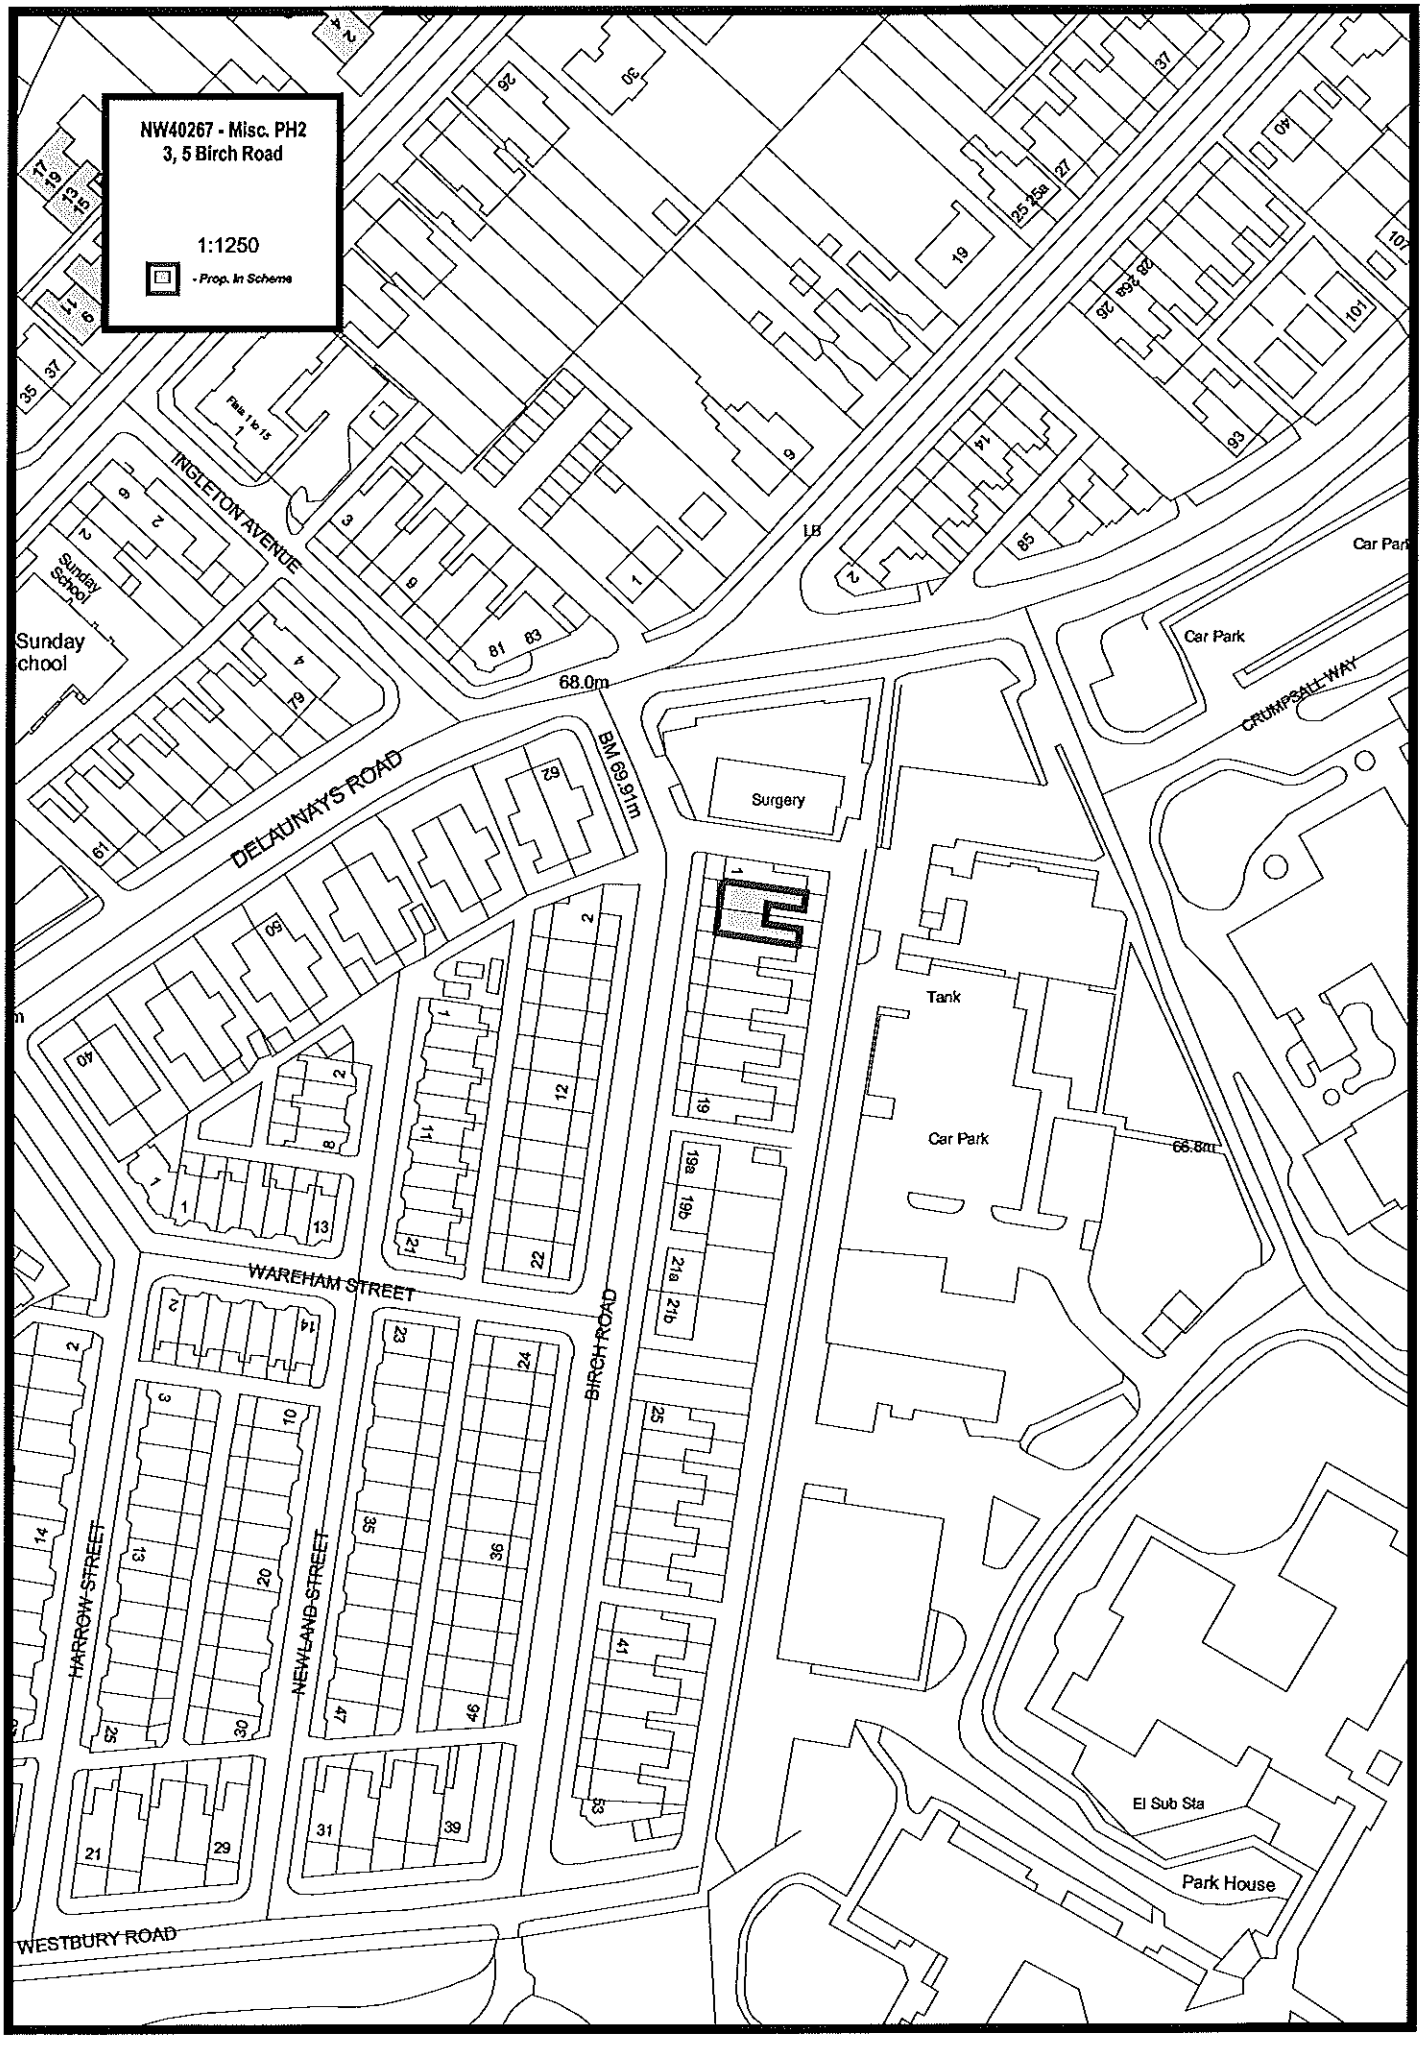

NW40267 - Misc. PH2
3, 5 Birch Road
1:1250
- Prop. In Scheme
INGLETON AVENUE
DELAUNAYS ROAD
WAREHAM STREET
BIRCH ROAD
HARROW STREET
NEWLAND STREET
WESTBURY ROAD
CRUMPSALL WAY
Sunday School
Surgery
Tank
Car Park
Car Park
Car Park
El Sub Sta
Park House
68.0m
66.8m
BM 69.91m
LB