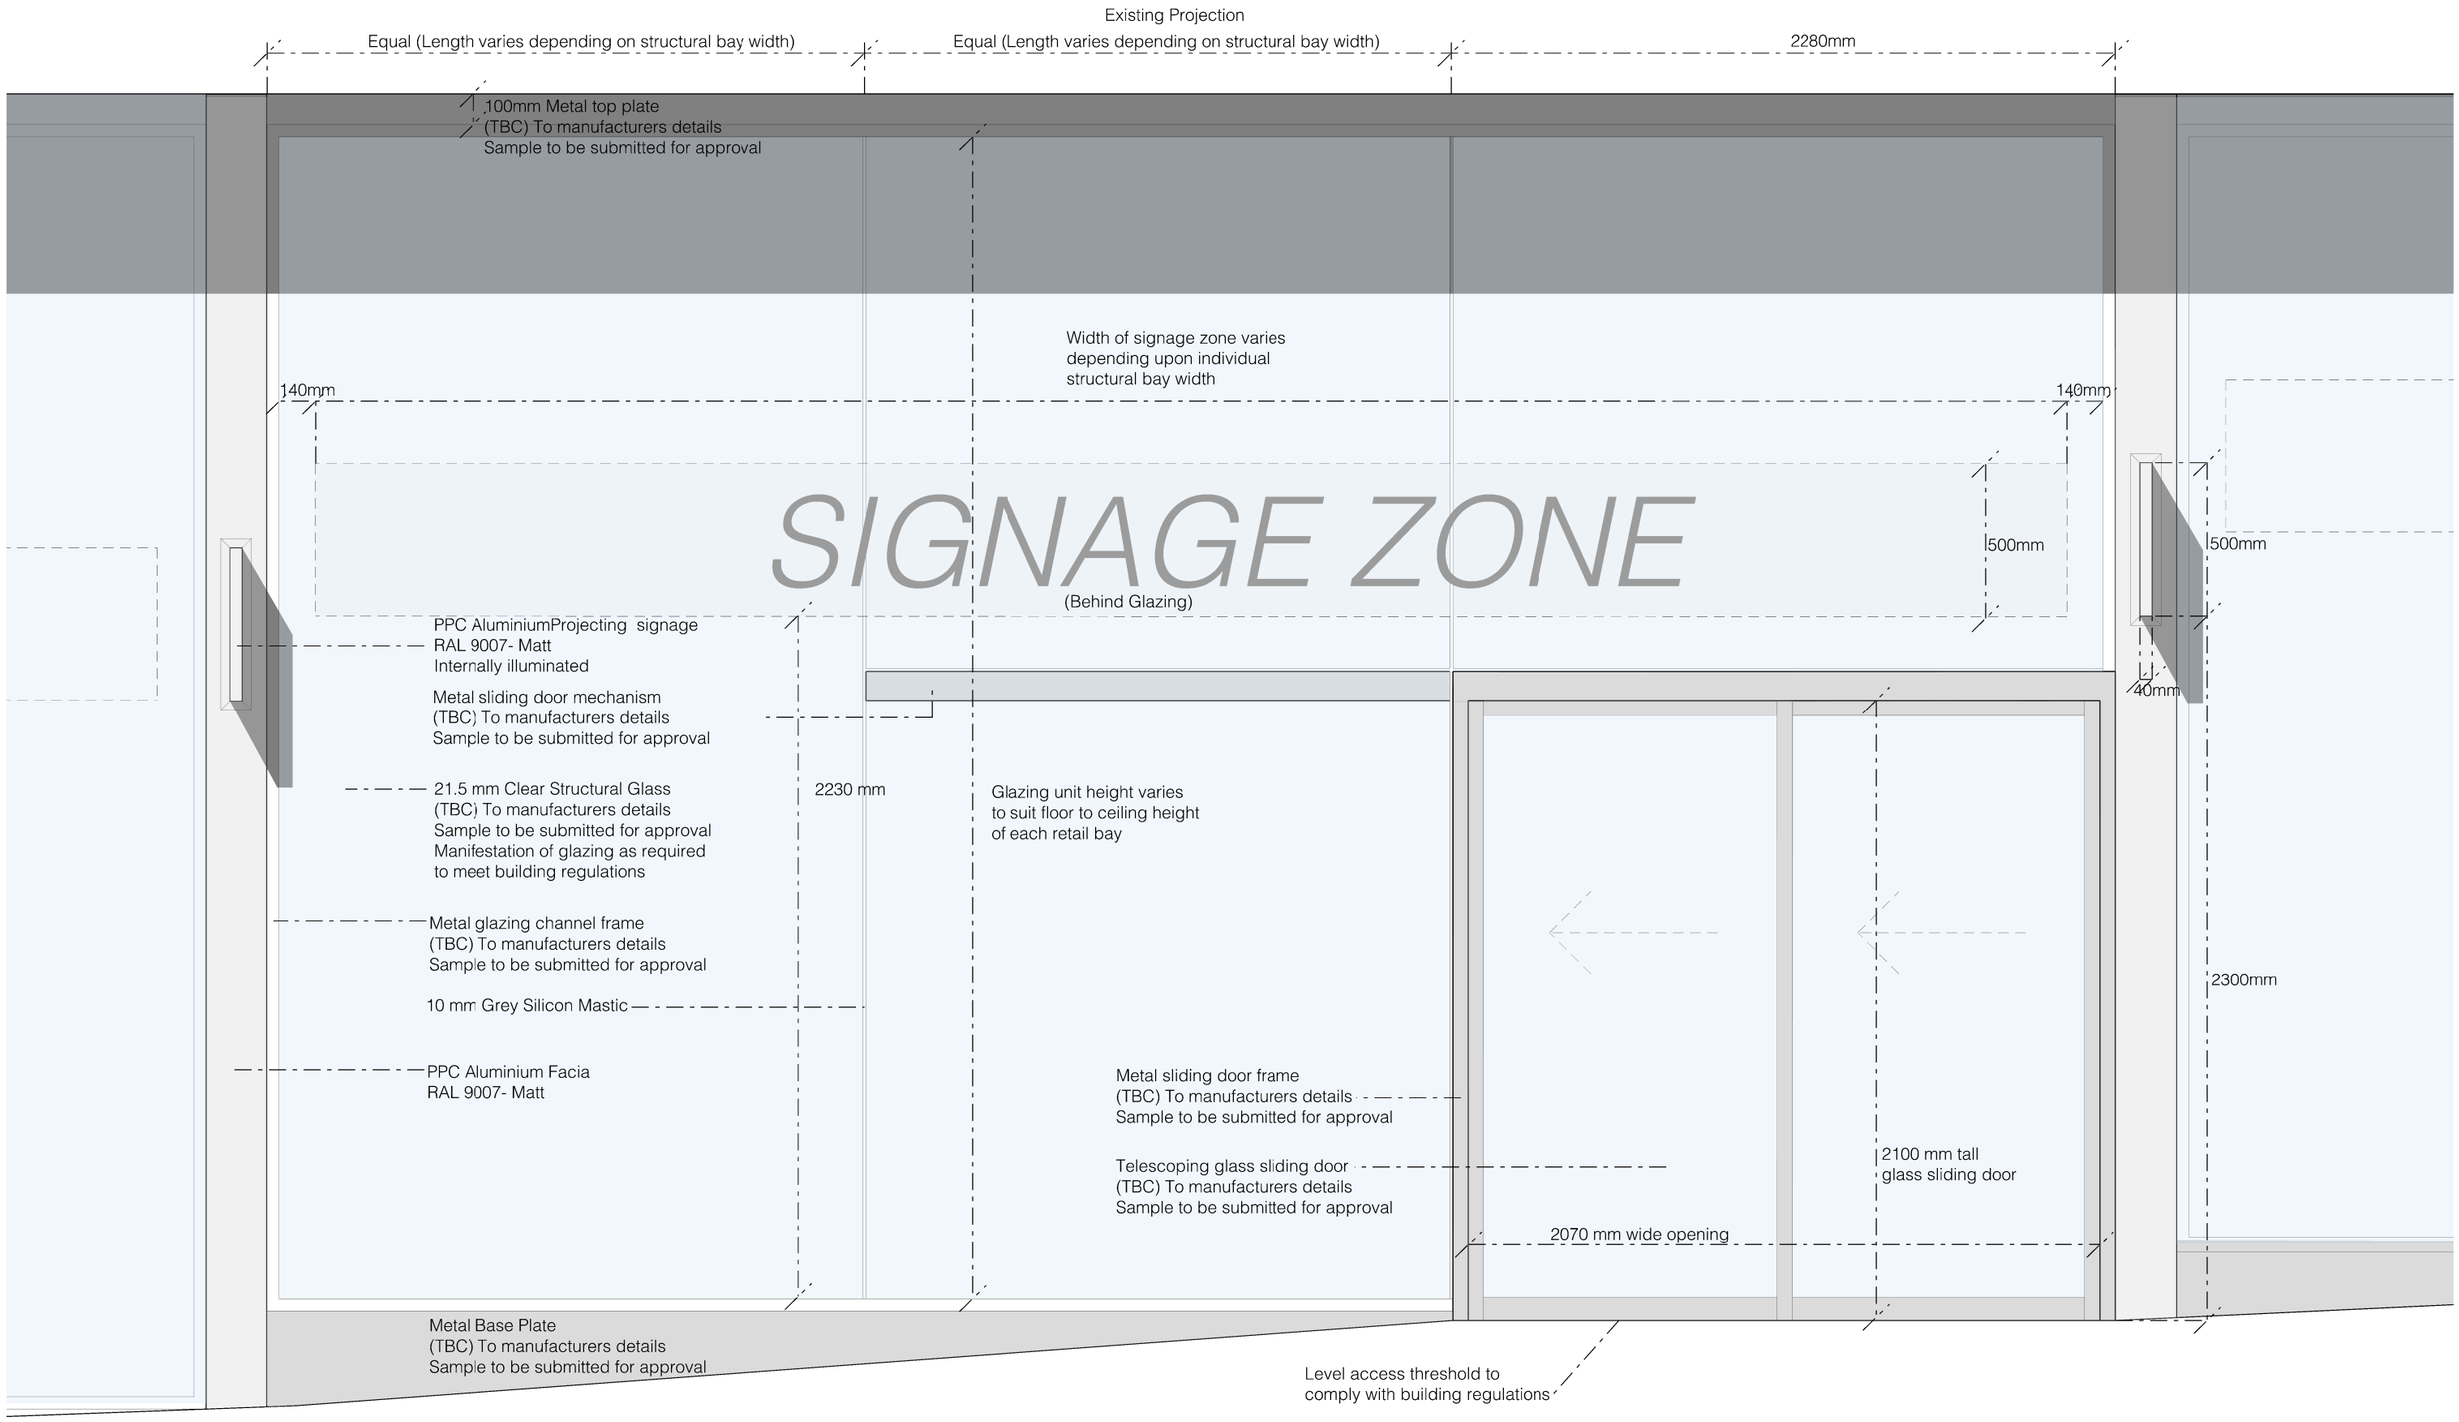

hodder+partners

SGI Studios
1 Kelso Place
Manchester M15 4LE

t: +44(0)161 832 9842
e: mail@hodderandpartners.com
w: www.hodderandpartners.com

DO NOT SCALE
Work to annotated dimensions only.
Read drawing in conjunction with relevant specification, Structural Engineers' and Services Engineers' drawings.
Confirm all dimensions before commencement of any work on site or fabrication.

revisions + notes:

REV. A	11.09.13	Base stainless steel height increased by 75mm. 100mm stainless steel added to top of glazing
REV. B	27.09.13	Amended structural glazing system

NOTE: Locking mechanism to specialist details
Telescopic Sliding doors to specialist details

client:	**date:**	
REALTY ESTATES	SEPTEMBER 2013	
project:	**scale:**	**drawn by:**
GATEWAY HOUSE RETAIL UNITS	1:20 @ A3	JS
title:	**drawing number:**	
ELEVATION DETAIL OPTION B– DOUBLE SLIDING DOORS	L(—)259	
status:	**job number:**	**revision:**
PLANNING	0567	B

hodder+partners