Windows to be replaced and internal walls to be thermally upgraded

Opening Light positions

Bottom hung windows with 100mm integral restrictor

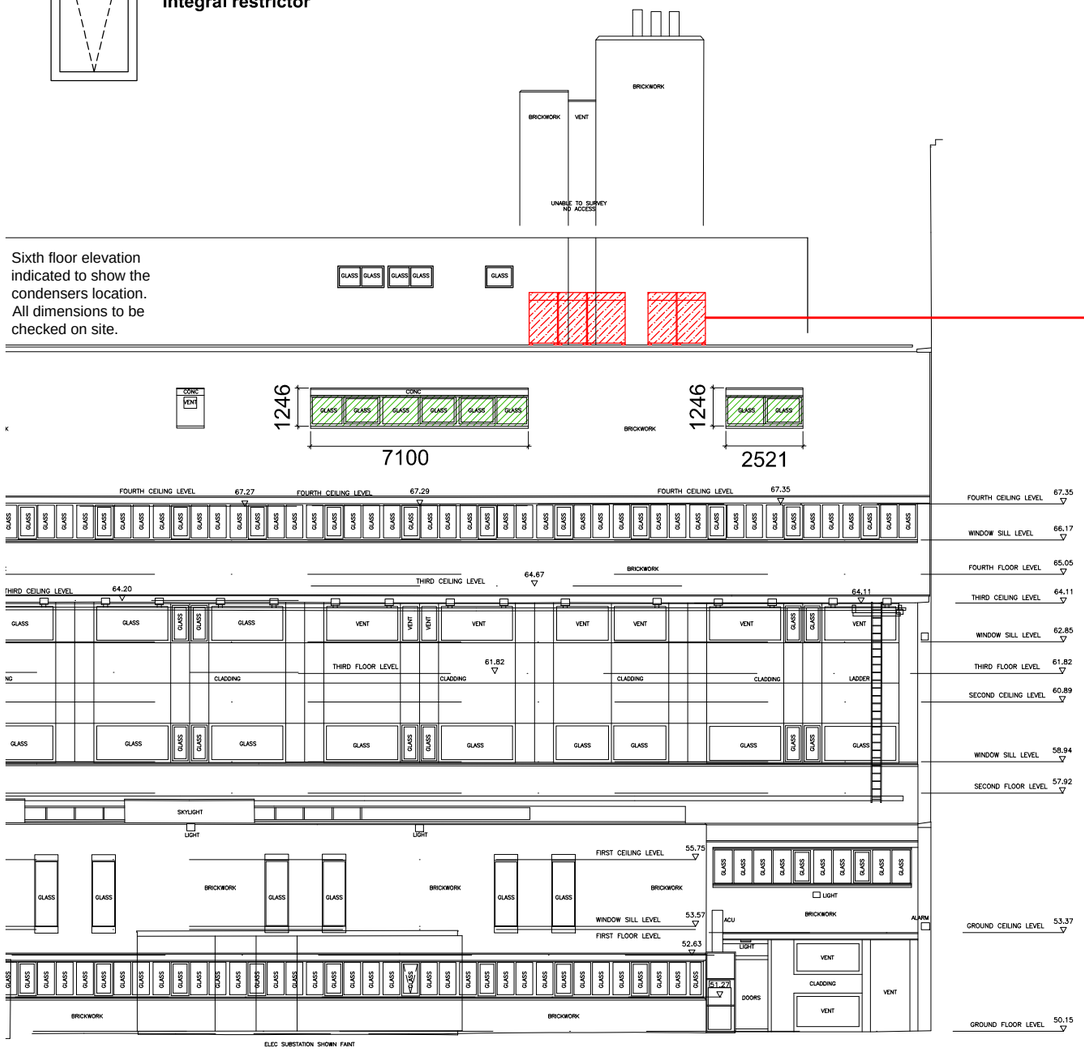

1. NORTH ELEVATION _ SCALE 1:200

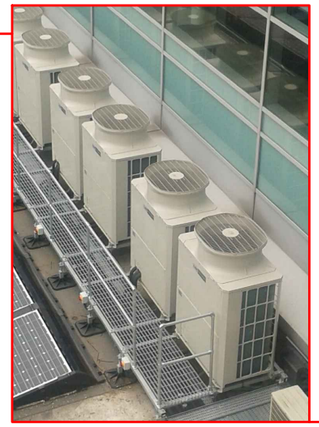

2. INDICATIVE UNITS

02no PURY-EP250YJM-A
Simultaneous heating and cooling with heat recovery outdoor unit

PURY-EP650YSJM-A (includes 3 units)
Simultaneous heating and cooling with heat recovery outdoor unit

NOTES

1. Do not scale
2. All dimensions to be checked on site.

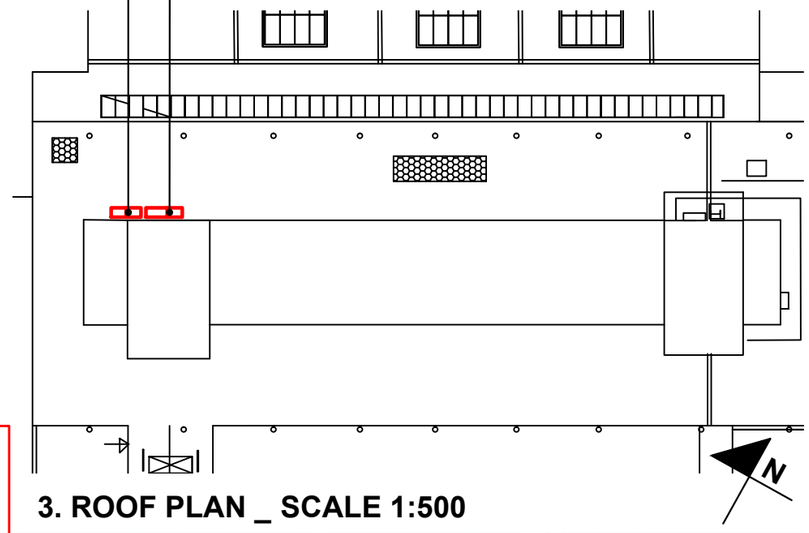

3. ROOF PLAN _ SCALE 1:500

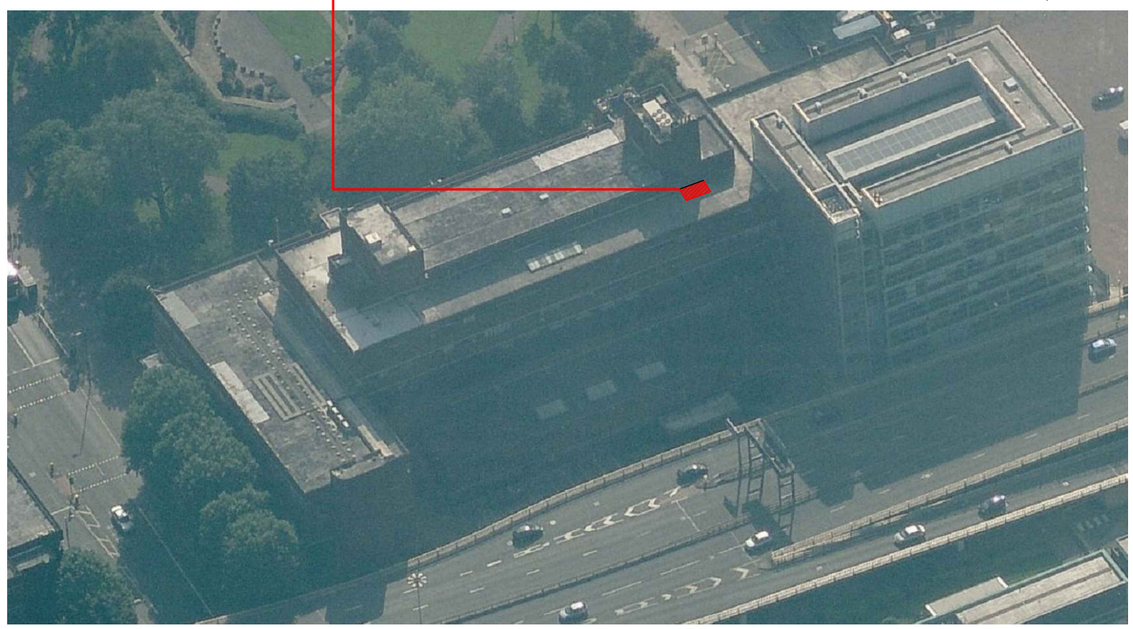

3. ISOMETRIC VIEW FROM THE NORTH

Site: ALL SAINTS	Issue no: TENDER ISSUE	Address: Capital Project Office, All Saints Building, Manchester, M15 6BX. Telephone 0161 247 2882, Fax 0161 247 6346	Project: SIR KENNETH GREEN LIBRARY 5th FLOOR		Drawing: PROPOSED CONDENSERS LOCATION
			Drawn: PK	Scale: 1:200 @ A3	Date: 06/06/2014
			Project No.: 126	Drawing No.: GA17	Revision: