




Side Elevation

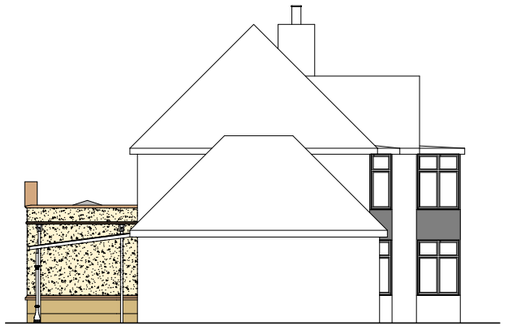


Rear Elevation

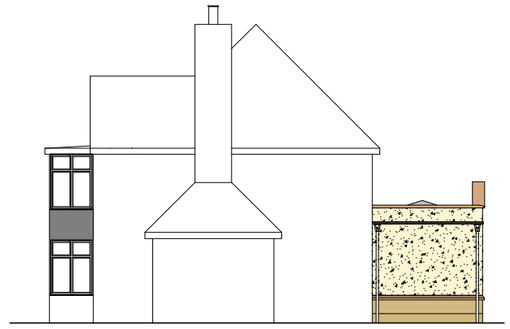


Side Elevation

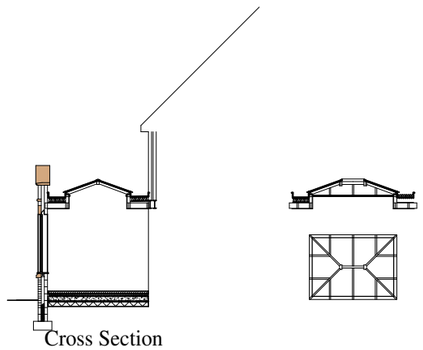


Cross Section

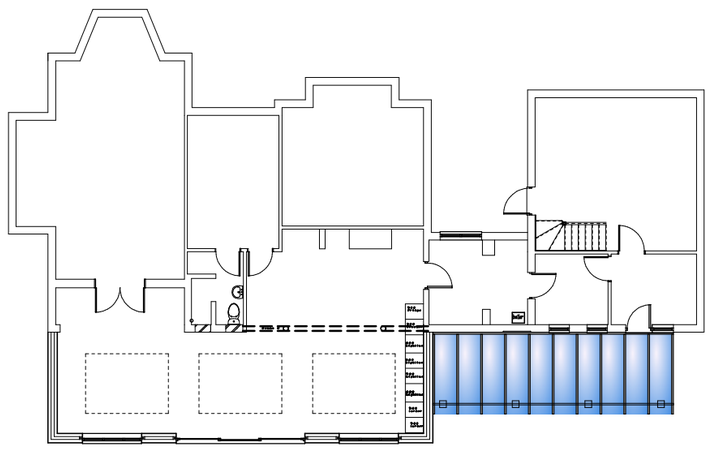

Ground Floor Plan

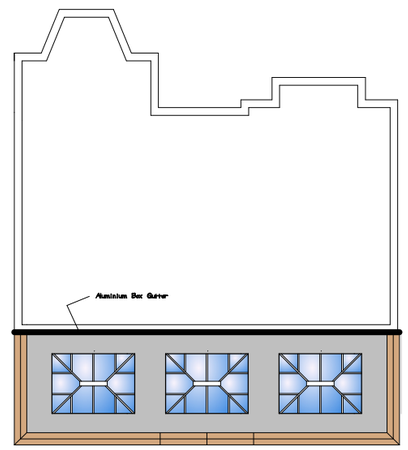

First Floor Plan

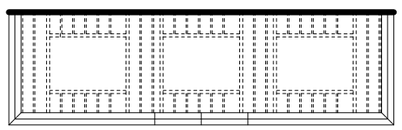

Roof Joist Layout

Client: Mr & Mrs A Archana 191 Brook lands Road Sale		Date: 12/03/13	Scale: 1:200 at A3
Drawing Title: Proposed Extension & Alterations		Drawing No: 003642	