Do not scale. All dimensions to be checked on site prior to fabrication of components or execution of works. This drawing, the design and information contained within are Copyright of Gibson Architects Limited and must not be used or reproduced without express permission. Gibson Architects Limited shall not be liable if used or reproduced without authorisation.



North Elevation

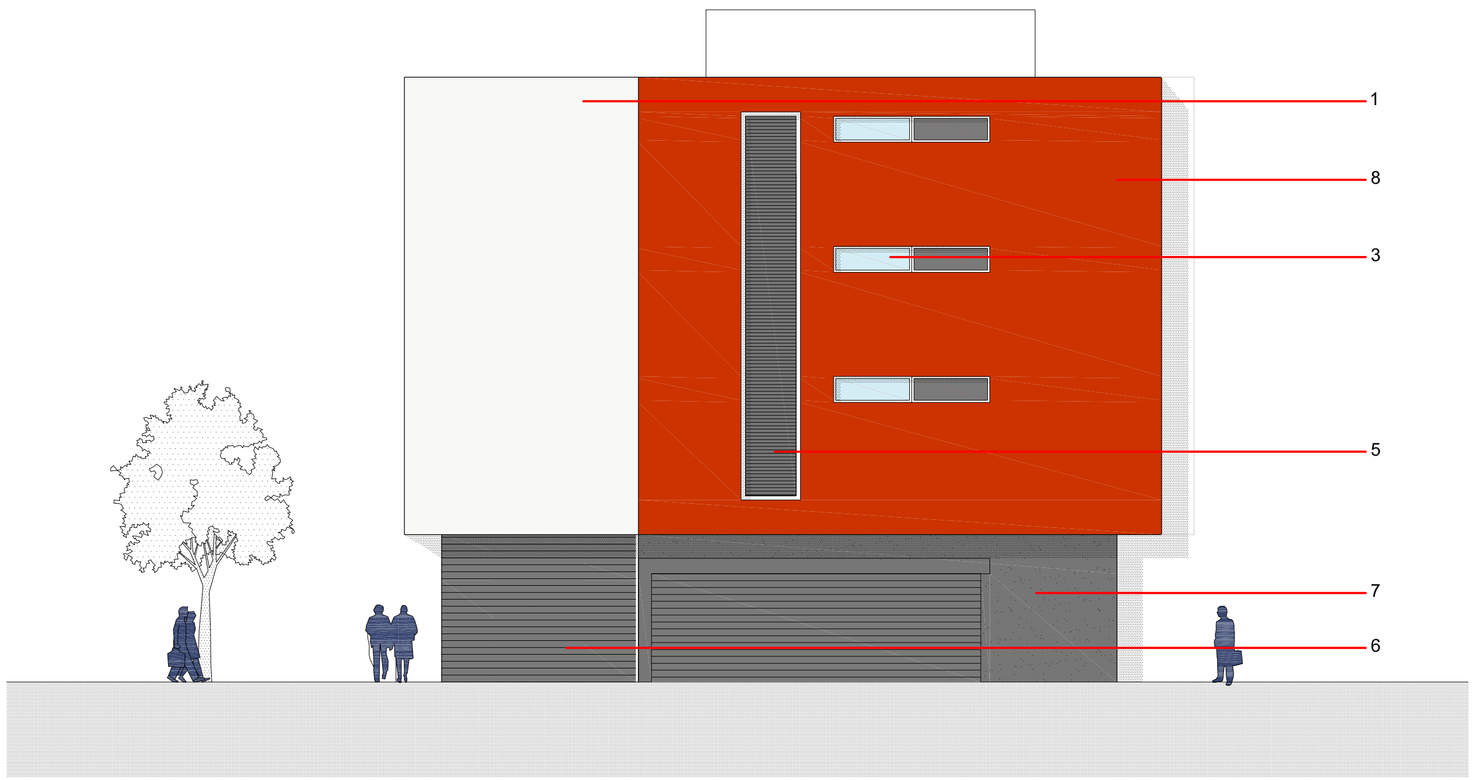

East Elevation

Material Specification:

1. Rainscreen cladding panels. Colour Off White/Stone.
2. Juliette Balcony glazed screen.
3. Polyester powder coated aluminium windows. Colour dark grey.
4. Anodised aluminium framed curtain walling system.
5. Polyester powder coated aluminium louvres. Colour dark grey.
6. Rainscreen cladding panels. Colour Grey/TBC.
7. Facing brickwork/render to rear of ground floor retail units. Colour blue / grey.
8. Facing brickwork to elevation. Colour red to match surrounding developments.

Note - Samples of all external materials to be submitted to the local authority for approval prior to the commencement of any works on site.

Revision	Date	Description	Drawn

gibson ARCHITECTS

Client:
Elm Road LLP.

Project:
Proposed Mixed Use Development at 'The Point',
The Boulevard, Didsbury Point, West Didsbury

Drawing Title:
Proposed North and East Elevations

Job no:	Drawing no:	Drawn:	Checked:	Date:	Scale:
G.0202	PL.006	MM	DG	May 10	1:100 @ A1

Gibson Architects Limited 150e Burton Road West Didsbury Manchester M20 2NT
+44 (0)161 445 0416 www.gibsonarchitects.co.uk info@gibsonarchitects.co.uk