NOTES :

ALL SETTING OUT MUST BE CHECKED ON SITE
ALL LEVELS MUST BE CHECKED ON SITE
ALL FIXINGS AND WEATHERINGS MUST BE CHECKED ON SITE
ALL DIMENSIONS MUST BE CHECKED ON SITE
THIS DRAWING MUST BE READ IN CONJUNCTION WITH THE RELEVANT SPECIFICATION CLAUSES
THIS DRAWING MUST NOT BE USED FOR LAND TRANSFER PURPOSES

© BUTLER ASSOCIATES



01/12 ELEVATION TO KING STREET
SCALE 1:50

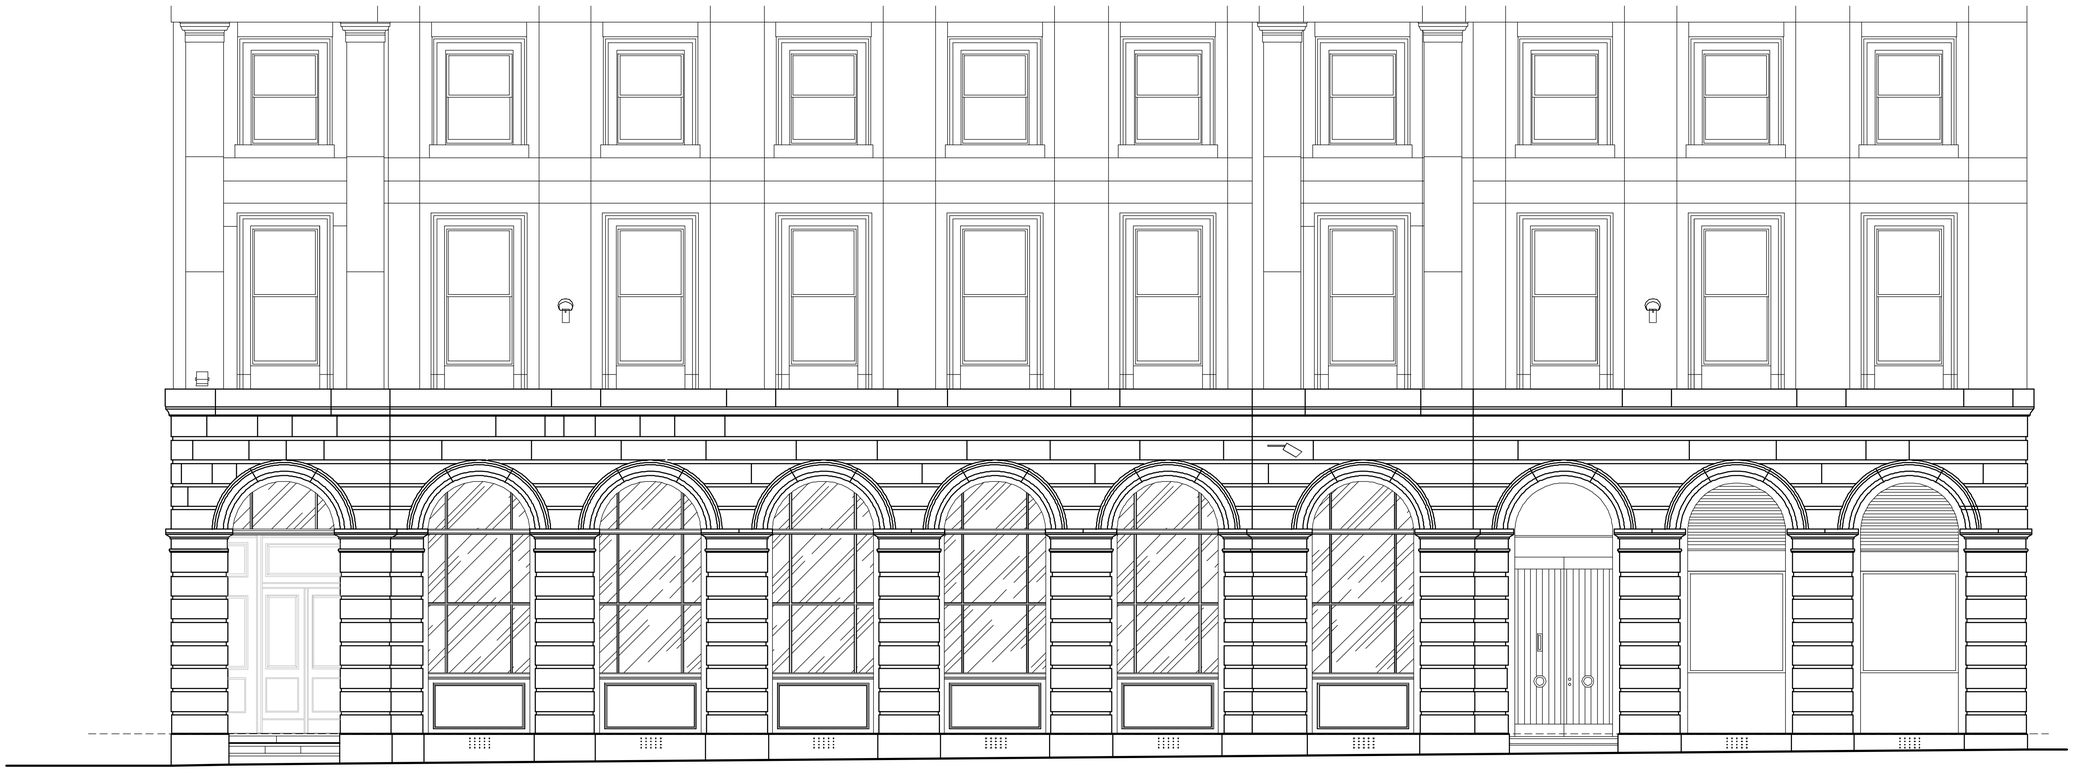

1 2 3 4 5

02/12 ELEVATION TO PALL MALL
SCALE 1:50

revision date notes

BUTLER ASSOCIATES
ARCHITECTURE DESIGN & PROJECT MANAGEMENT
24 , CHIPSTEAD STATION PARADE , CHIPSTEAD , CR5 3TE
T 020 8224 6696 F 01737 553565 E mail@ butlerassoc.co.uk

Client

PIZZAEXPRESS

Location

PIZZAEXPRESS
84, KING STREET
MANCHESTER M2 4WQ

Drawing

EXISTING
FRONT AND SIDE
ELEVATIONS

Date
FEBRUARY 2014

Scale @ A3 = 1:100
Scale @ A1 = 1:50

Drawing No.
1354/12

Rev.