Note:

Do not scale from this drawing. All dimensions are to be checked on site. Report any discrepancies to the CA.

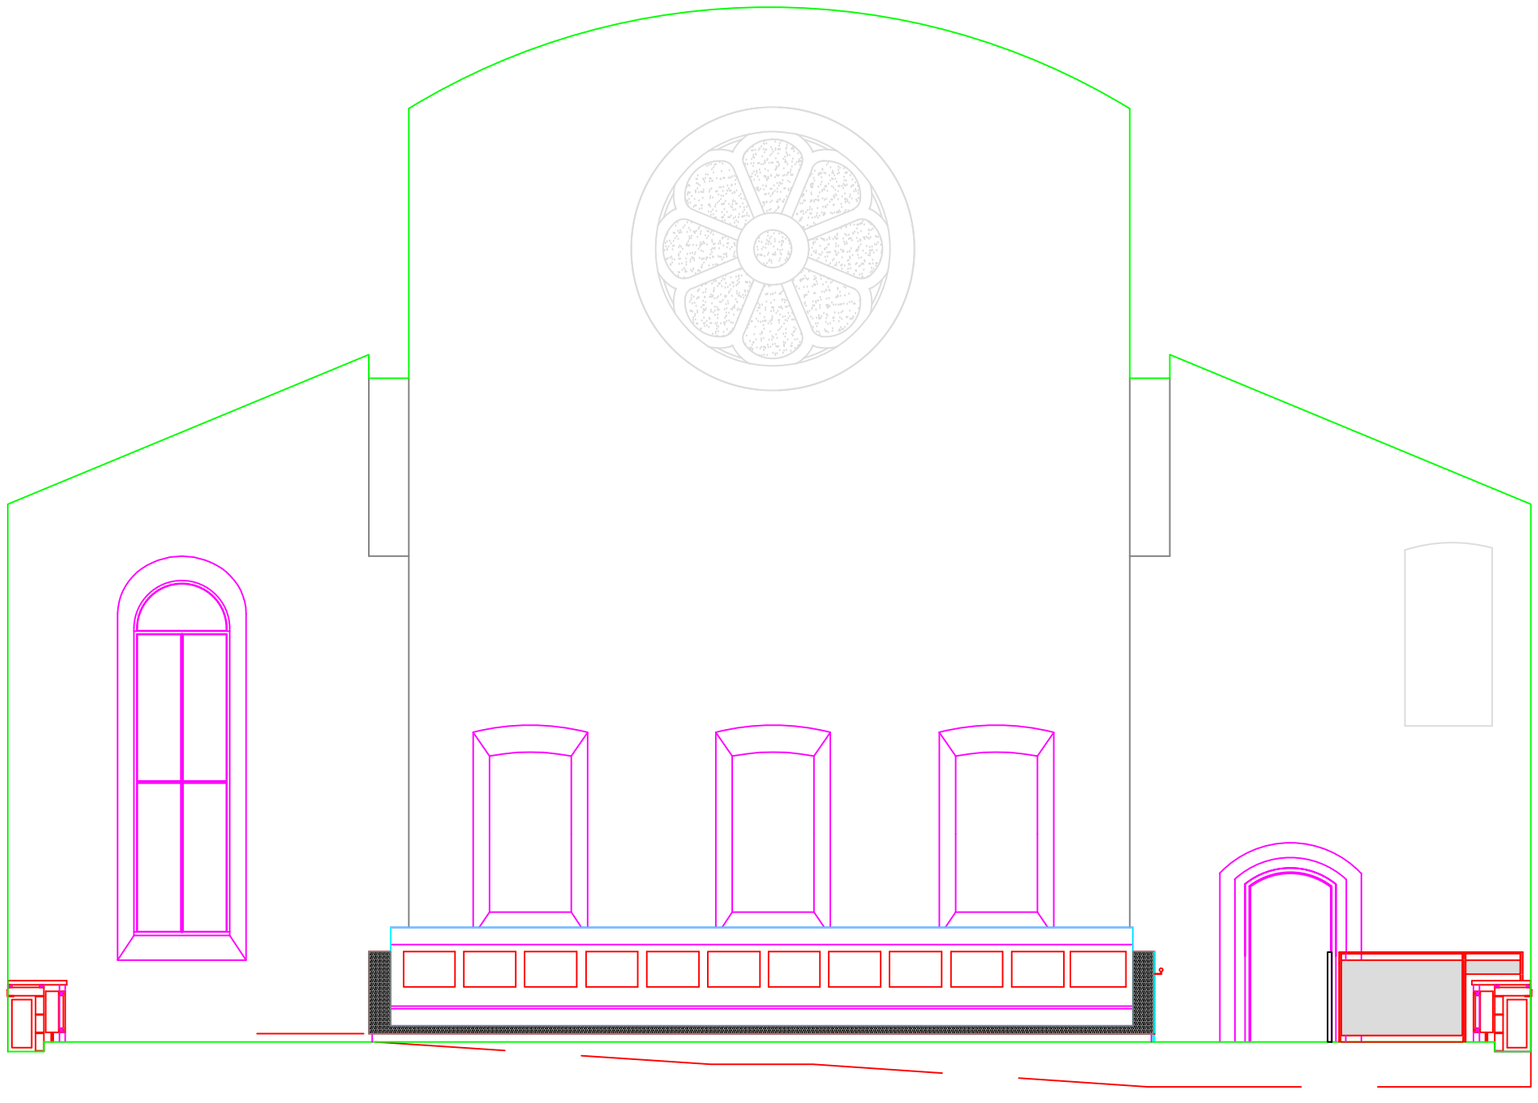

MBLA Architects + Urbanists

41 Bengal Street
Manchester M4 6AF
Phone: +44(0)161 237 5500
Fax: +44(0)161 237 5544
Email: mbla@mbla.net
www.mbla.net

**Project Title** 3010.Pcment.Rosewindow

**Client** Halle Concerts Society

**Location** St Peter's Church, Ancoats

**Drawing Title**

West Elevation - Internal

**Revision Date** 17/06/14 **Scale** 1:75

**Revision Drawn** ED **Orig Paper Size** A3

© This drawing is the copyright of MBLA and must not be reproduced without permission, the moral rights of the author are hereby asserted