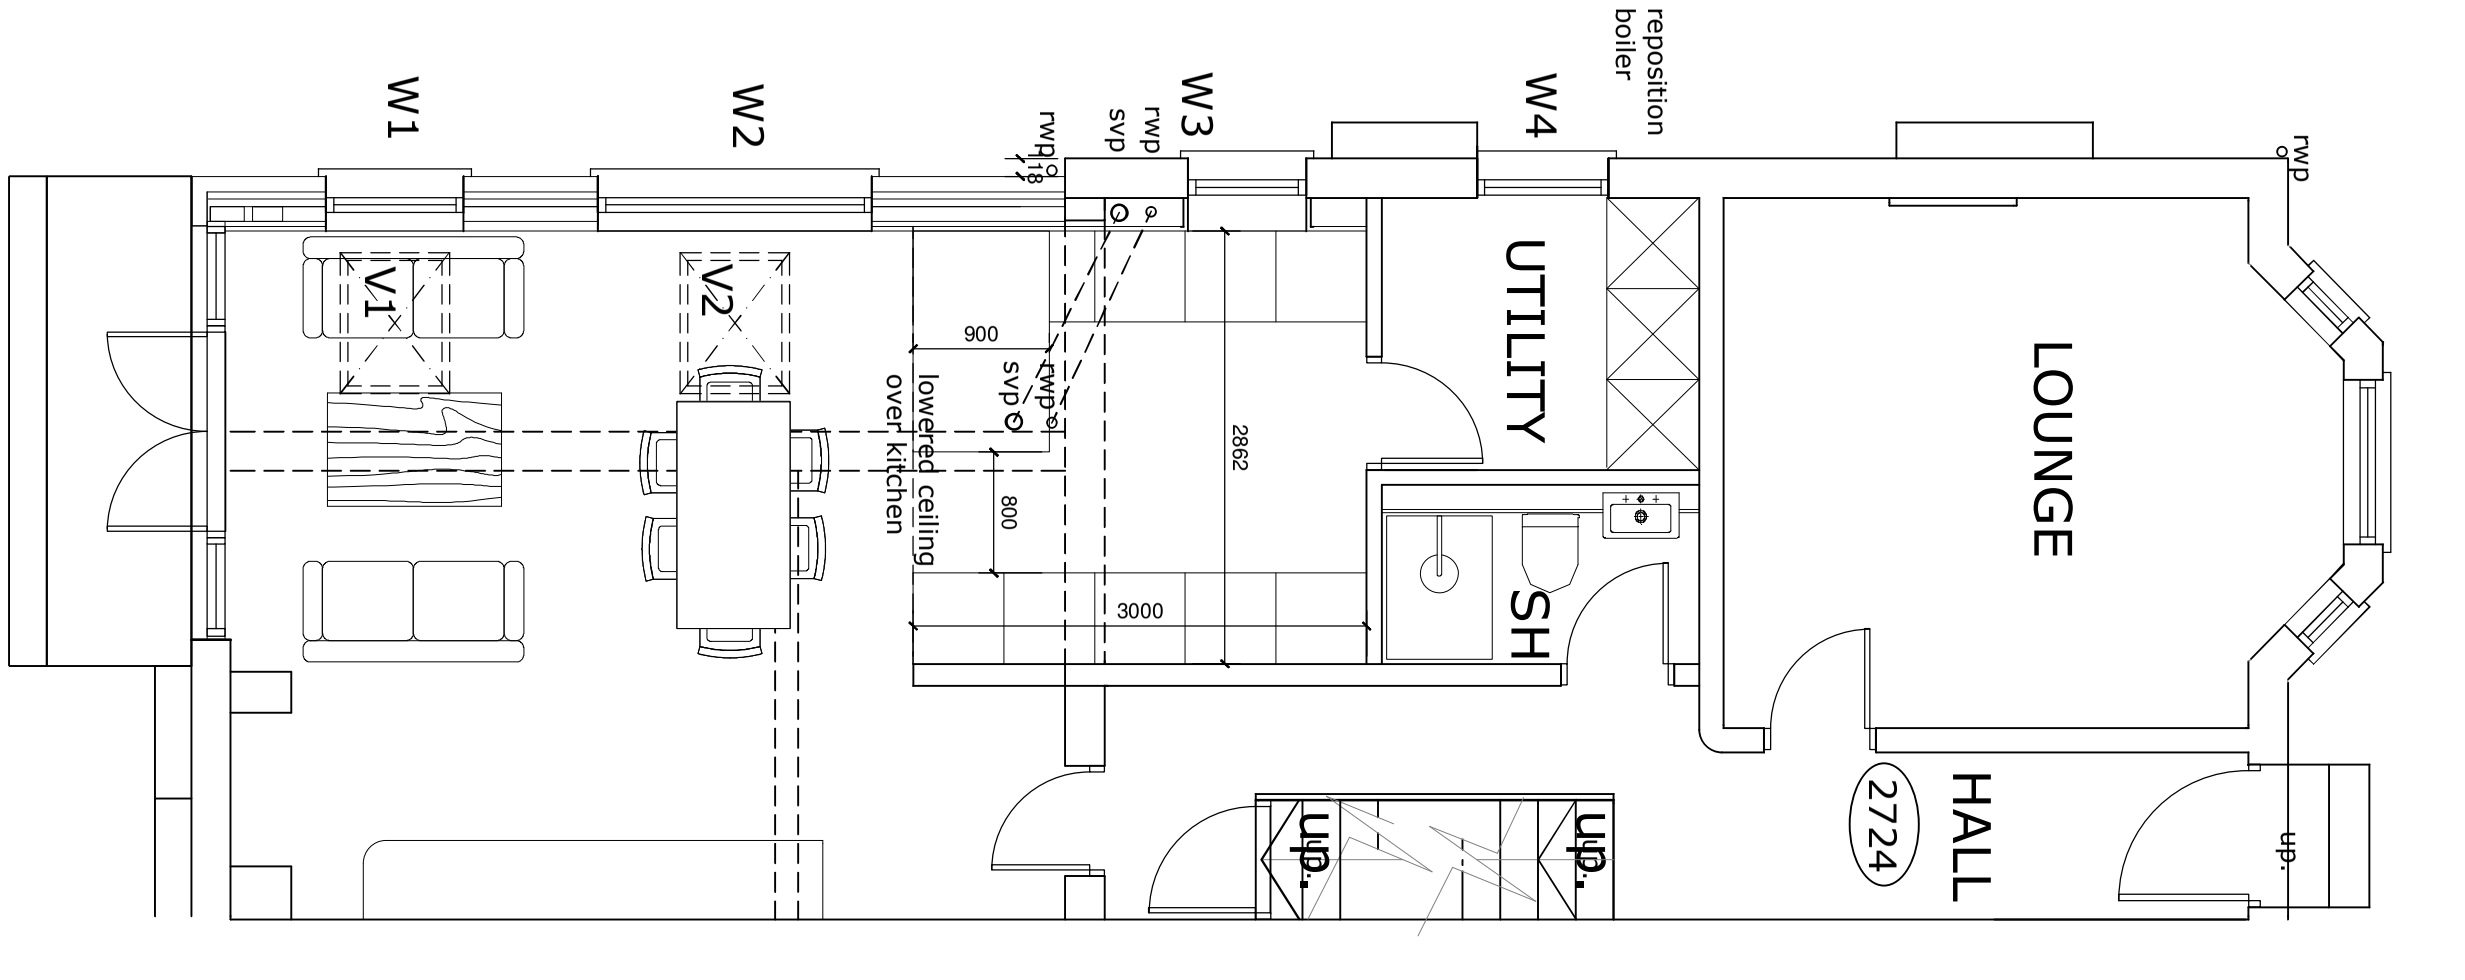

Revision	Description	Date	Drawn	Checked

0 1 2 3 4metres

© Raynes Architecture Copyright 2014: All rights reserved. This drawing must not be reproduced without permission. Do not scale from this drawing. All dimension are in millimeters unless otherwise stated. Any discrepancies should be reported to the Architect. NB. Contractor must check and confirm all dimensions on site prior to manufacture

RAYNES ARCHITECTURE

www.raynesarchitecture.co.uk @lisaraynes 07989 744 336 lisa@raynesarchitecture.co.uk

Proposed Ground Floor Plan

Client: Łynda Mason and Bryan Elliott						
Project: 57 Corkland Road Chorlton M21 8XS						
Drawing: Proposed Ground Floor Plan						
	Scale @ A3 1:50	Date: 01.05.14	Drawn: LR	Job no: RA J327	Drawing No. 04	Revision B