NOTES:
1) UNDER NO CIRCUMSTANCES SHOULD DIMENSIONS BE SCALED FROM THIS DRAWING 'IF IN DOUBT ASK'

2) THIS DRAWING IS TO BE READ IN CONJUNCTION WITH ALL OTHER RELEVANT DRAWINGS, ANY DISCREPANCIES, ERRORS OR OMISSIONS TO BE BROUGHT TO THE ATTENTION OF TAYLOR YOUNG.

3) ALL DIMENSIONS TO BE CHECKED BEFORE COMMENCEMENT

4) THIS DRAWING IS THE PROPERTY OF TAYLOR YOUNG AND MUST NOT BE COPIED OR REPRODUCED EITHER IN WHOLE OR IN PART WITHOUT WRITTEN PERMISSION

drawing originated by: LB-R date: 01/00/12

revisions		drawn/reviewed	date
1	West elevation added.		31.01.12
2	Proposed HTU material treatment revised to render and punched openings. Title updated.		14.02.12
3	Materials and key added. Existing HTU information and gabenal updates added.	LB-R / NS	15.03.12
4	Curtain walling to bedrooms changed to punched windows. General updates added.	LB-R / NS	22.03.12
5	Windows added to stair core	LB-R / NJ	30.03.12
6	ISSUED FOR PLANNING	LB-R / NJ	14.08.12.
7	Additional mullions added to ground floor windows on south elevation. See also drawing SCI(21)101 Window Schedule	EK/LB-R	06.09.12
8	Drawing status revised to tender.	RJW/LB-R	13.09.12
9	Second floor layout updated as per client request. Fire Escape Stair re-configured and additional fire escape exit added to existing HTU in response to building control inspector's comments.	LB-R/RM	19.11.12
10	Fire escape platform and steps provided from newly formed fire exit to the South elevation existing HTU. High level operable window added to staircore. Issued for Construction.	LB-R/NS	28.03.13
11	Dimensions added to elevations setting out position of louvres from the grid.	EL/RJW/NS	15.05.13
12	W 03.2013 Issued for Planning. 3D model updated with cladding & sig. detail.	LB-R/RM	04.07.13
13	Issued Road Entrance Building added and Dated for planning approval.	LB-R/RM	29.10.13



1 EL(20)_South Elevation
1 : 100



3 EL(20)_North_West_Elevation
1 : 100

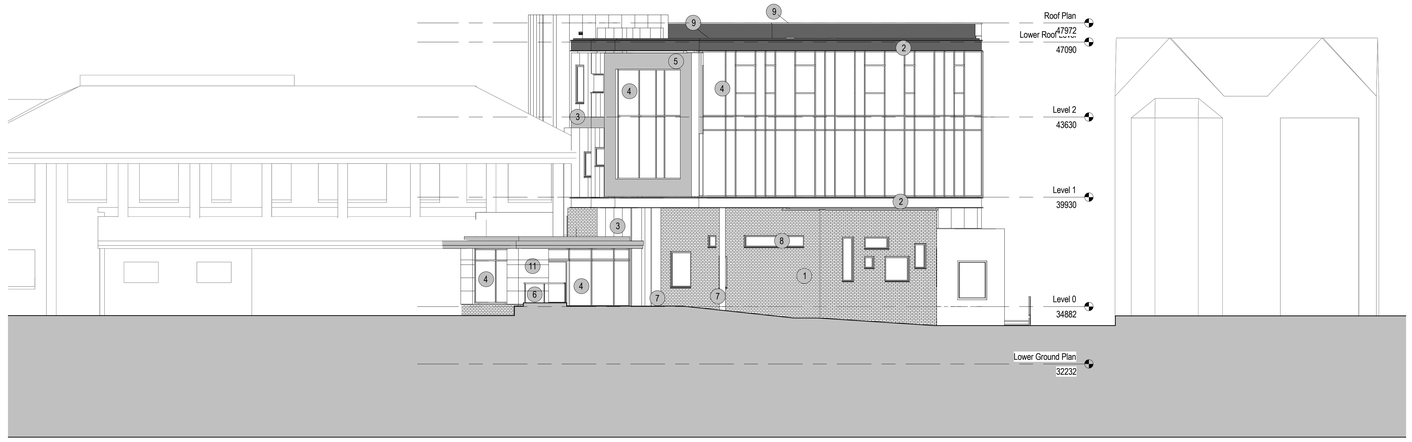

2 EL(20)_West Elevation
1 : 100

Key:

1. Black Engineering Brickwork to NBS F10.110
2. 450mm Pressed Aluminium Insulation Channel Detail
3. Europanel cladding F5 AF/100 by Eurobond
4. Curtain Walling System
5. Zinc Cladding to NBS H74.130
6. Stainless Steel Frameless Glass Balustrade
7. Structural Steel CHS columns
8. Aluminium Windows to NBS L10.330
9. Sarnafil Parapet Flashing
10. Polyester Powder Coated 100mm louvres to RAL 9007
11. Granite Rainscreen Cladding

Denotes opening behind louvre screen.

Elevation Materials Key
1 : 20

Interserve | The Christie NHS Foundation Trust

PLANNING

THE CHRISTIE NHS FOUNDATION TRUST
YOU & HTU Combined

Elevation GA Drawing (Sheet 1 of 2)

Scale: As indicated@A0
Reviewed by : NS

job	drawing	rev
5591	EL(20)100	13

taylor young | ty
chadsworth house
wilmslow road
handforth
cheshire
sk9 3hp

tel: 01625 542 200
fax: 01625 542 250
mail@tayloryoung.co.uk
www.tayloryoung.co.uk

architecture
graphics
healthcare planning
interior design
landscape architecture
regeneration
town planning
urban design
3D visualisation

C:\Users\lucy.bland-roberts\Documents\5591_CENTRAL_YOU_HTU_COMBINED_BUILDING_MODEL_ANGULAR_lucy.bland-roberts.rvt