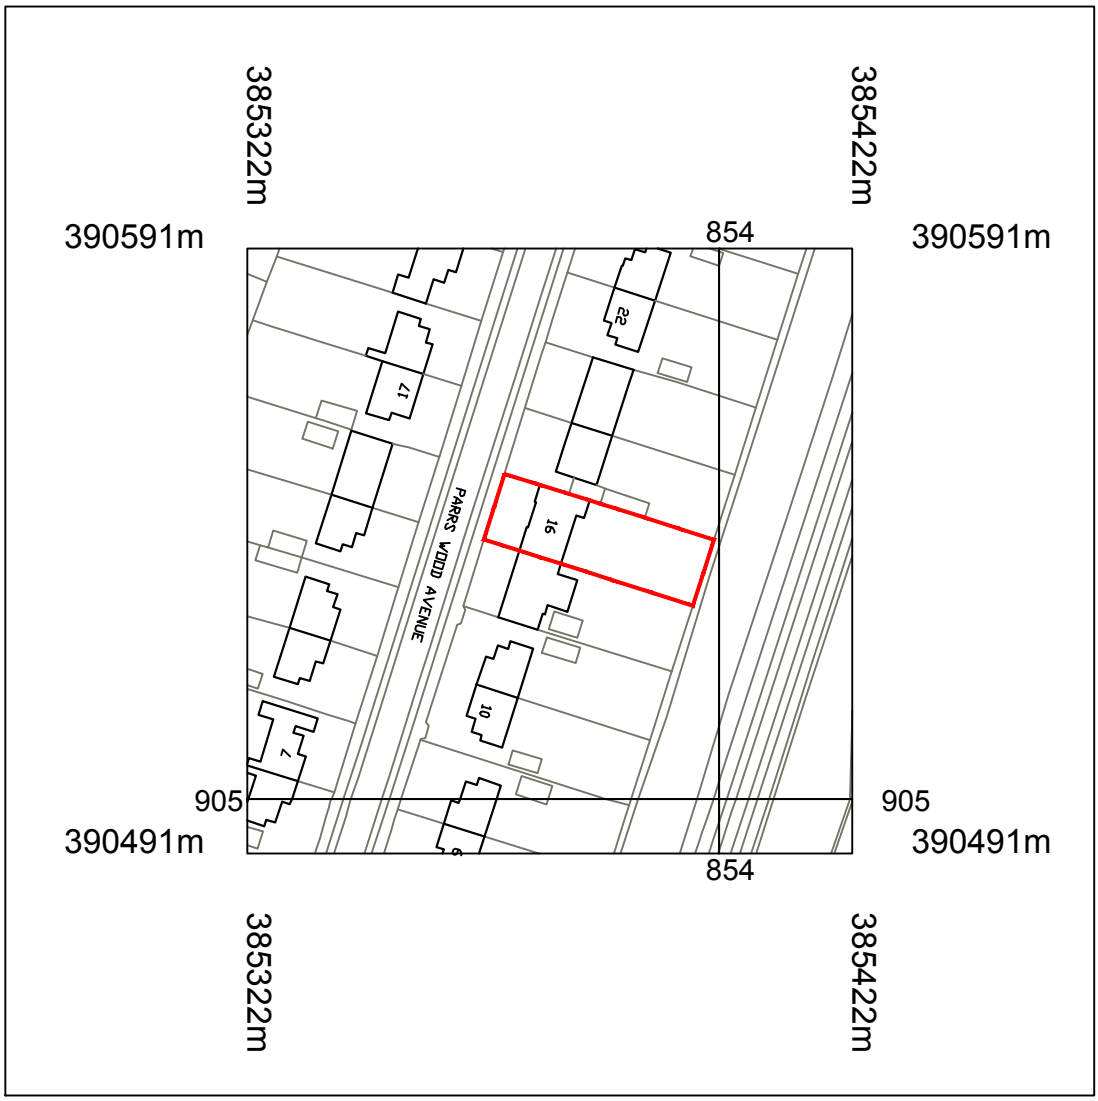

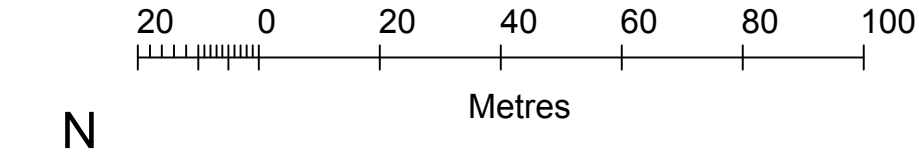

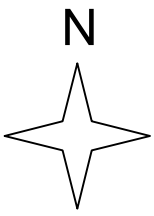

client: Mr & Mrs J. Robinson 16 Parrs Wood Avenue Didsbury, M20/5ND	drawing title: Site Location Plan			design solutions (NW) Ltd 100A Park Lane, Poynton Cheshire SK12 1RE t. 01625 263577 designsolutions.org.uk
drawing no: ROB/ SLP	scale: 1:1250 @A4	date: May 14	by: spo	design solutions