

VANDERBYL
DESIGN & BUILD LTD

0M 1M 5M 10M


SCALE 1:100 @ A1

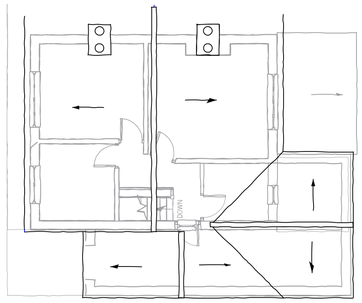


PROPOSED ROOF PLAN 1:100 @ A1

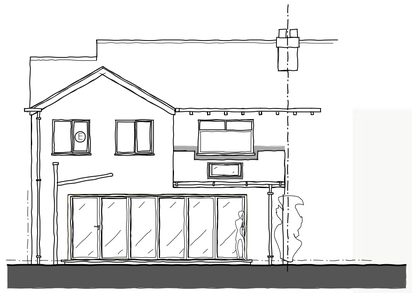


PROPOSED REAR ELEVATION 1:100 @ A1

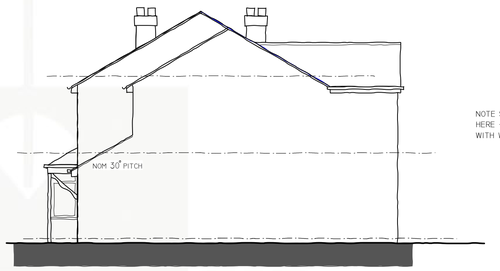

PROPOSED SIDE ELEVATION 1:100 @ A1

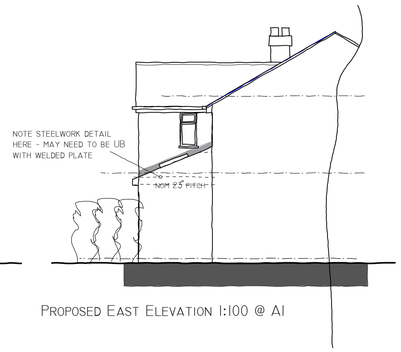


PROPOSED EAST ELEVATION 1:100 @ A1

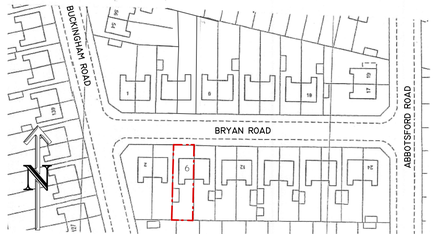

1:1250 LOCATION PLAN @ A1



AERIAL VIEW

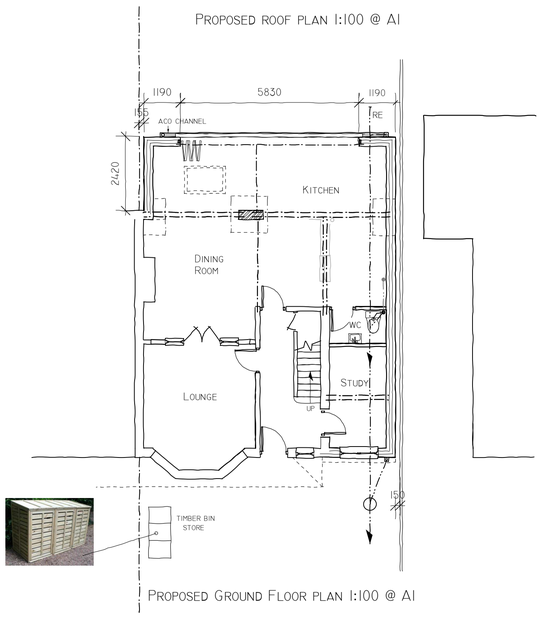


PROPOSED GROUND FLOOR PLAN 1:100 @ A1




PROPOSED 1ST FLOOR PLAN 1:100 @ A1



PROPOSED FRONT ELEVATION 1:100 @ A1

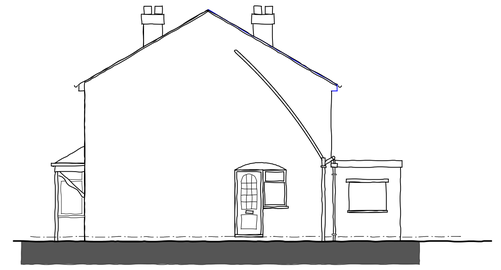


EXISTING SIDE ELEVATION 1:100 @ A1

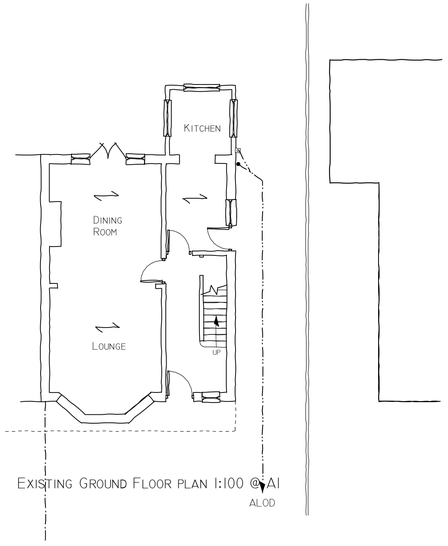

EXISTING GROUND FLOOR PLAN 1:100 @ A1


ALOD

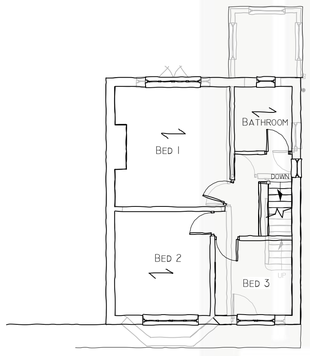

EXISTING 1ST FLOOR PLAN 1:100 @ A1



EXISTING FRONT ELEVATION 1:100 @ A1

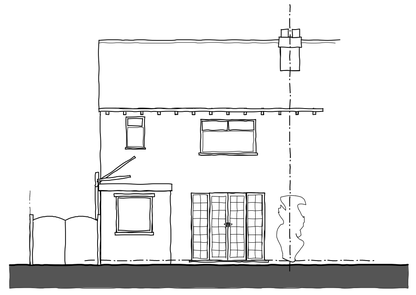

EXISTING REAR ELEVATION 1:100 @ A1



EXISTING SIDE ELEVATION



EXISTING REAR ELEVATION



EXISTING FRONT ELEVATION

VANDERBYL
DESIGN & BUILD LTD

Project
6 Bryan Road
Chorleton - cum -Hardy

Title
Planning Drawing

Drawn	iw
Scale	1:50, 1:100
Date	Dec 2013
Dwg. No.	6BR/001b