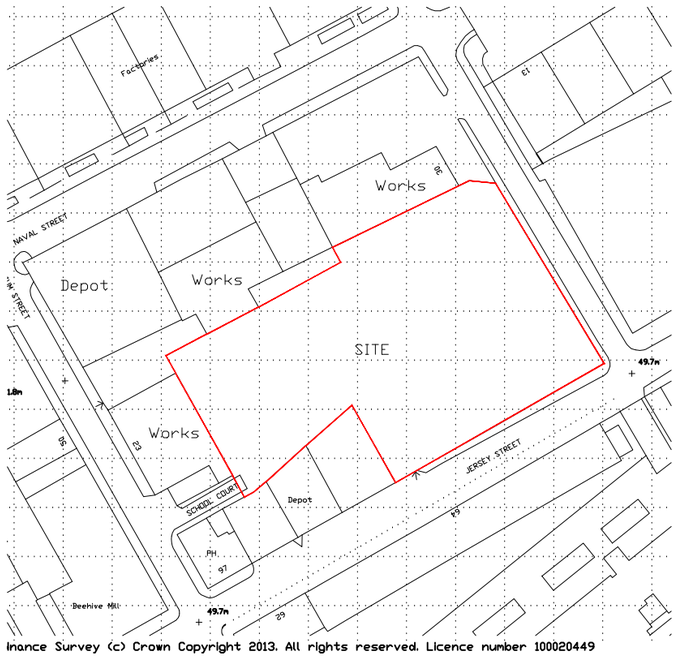

Inance Survey (c) Crown Copyright 2013. All rights reserved. Licence number 100020449

CATION PLAN 1:1250

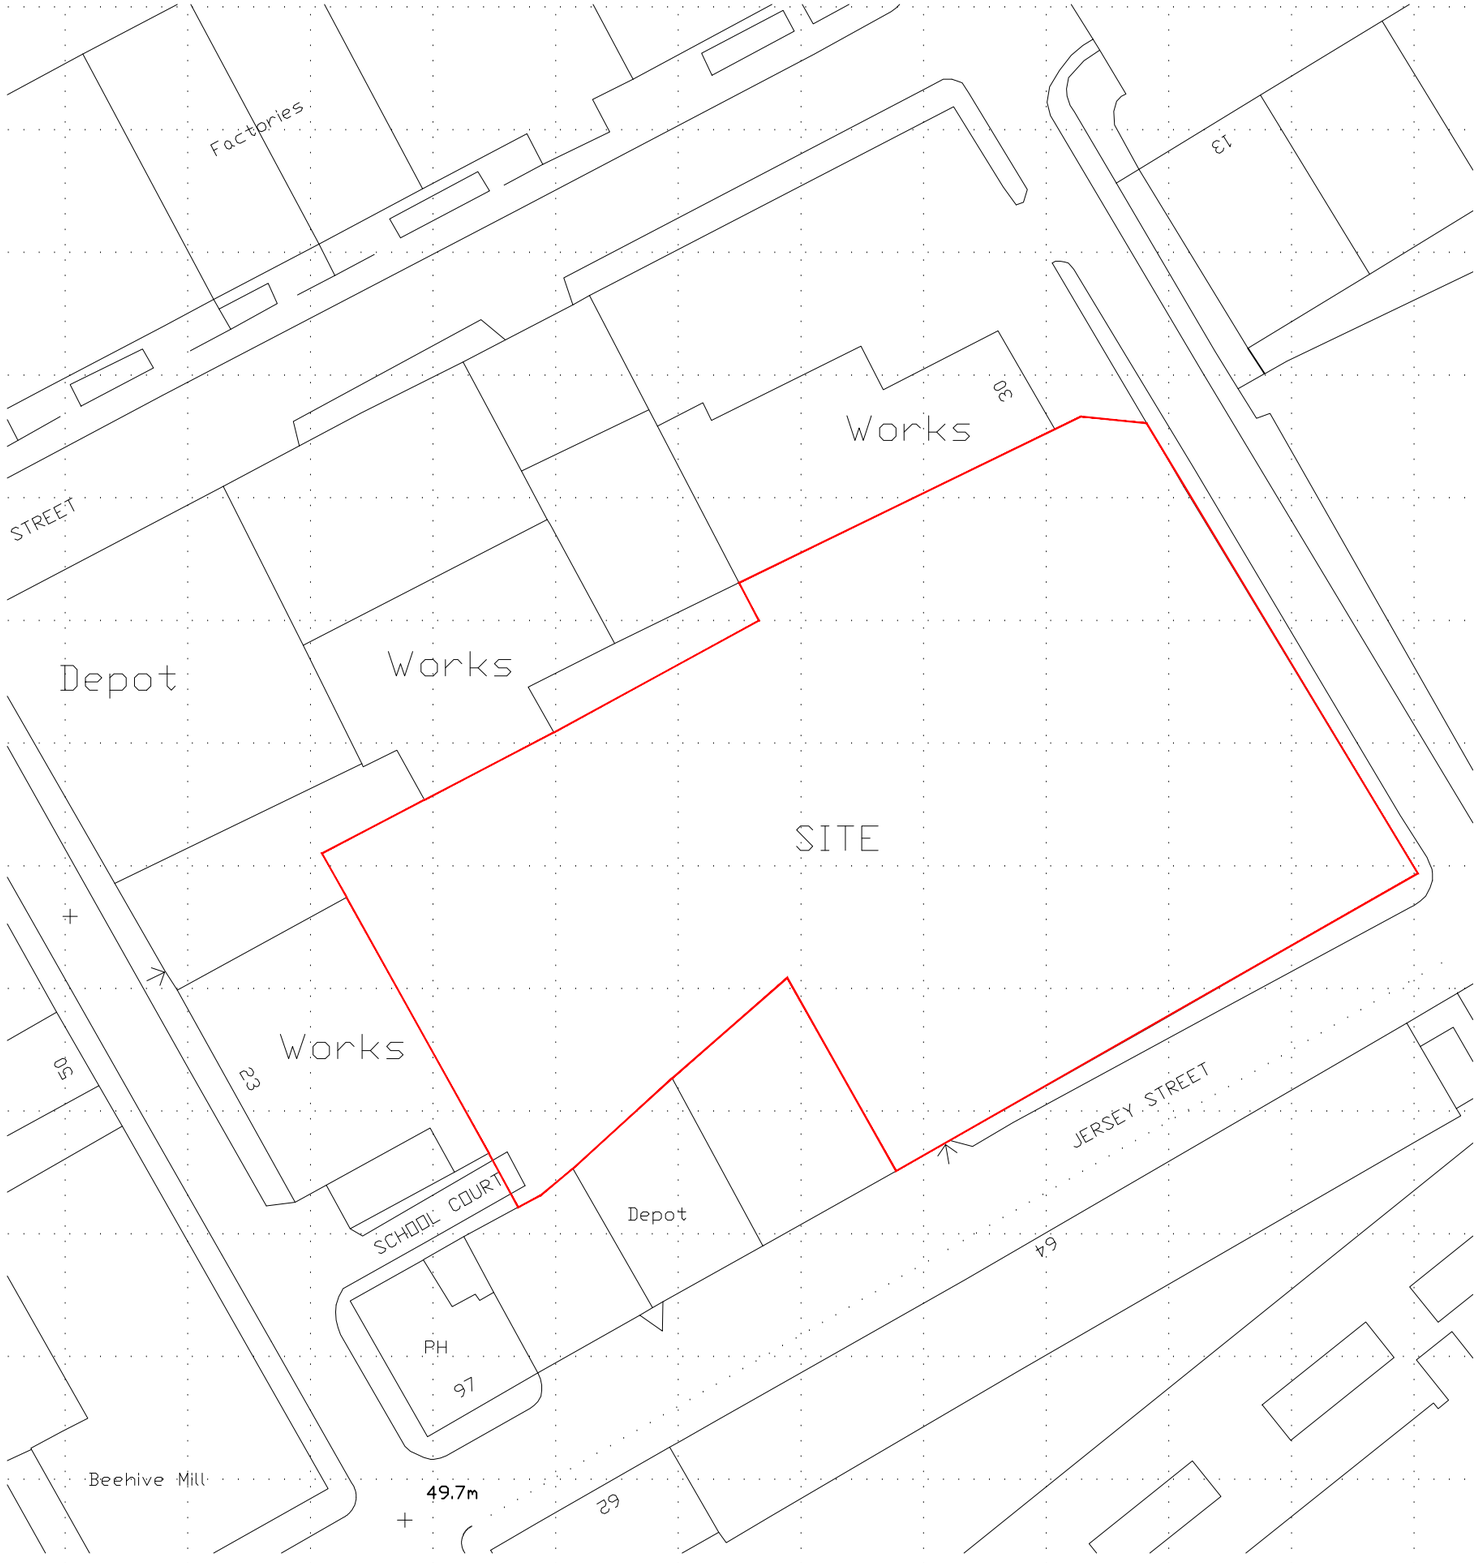

LOCATION PLAN 1:500

notes

1. DO NOT SCALE FROM THIS DRAWING - USED FIGURED DIMENSIONS ONLY

2. TO BE READ IN CONJUNCTION WITH ALL OTHER CONSULTANTS DRAWING, REPORT ANY DISCREPANCIES BEFORE AFFECTED WORK COMMENCES

3. ALL SETTING OUT DIMENSIONS TO BE CHECKED ON SITE BY CONTRACTOR BEFORE WORK COMMENCES

NORTH

client	HARDCASTLE INVESTMENTS LTD
project	CARPARK 111 JERSEY STREET ANCOATS, MANCHESTER
drawing title	LOCATION PLAN
drawing number	SW055-PL001
revision	–
drawing status	Planning
scale	1:250, 1:500 @A3
date	NOV 2013
drawn by	CW
checked by	JS

StaterWide Limited
Tel: 0800 [illegible] 6 Gravelyn Road, Chandlers Ford, Eastleigh SO53 [illegible]
e-mail: contact@staterwide.co.uk www.staterwide.co.uk