
REVISION HISTORY			
REV	DESCRIPTION	DATE	APPROVED
A	Sheet scale ammended	05/08/14	



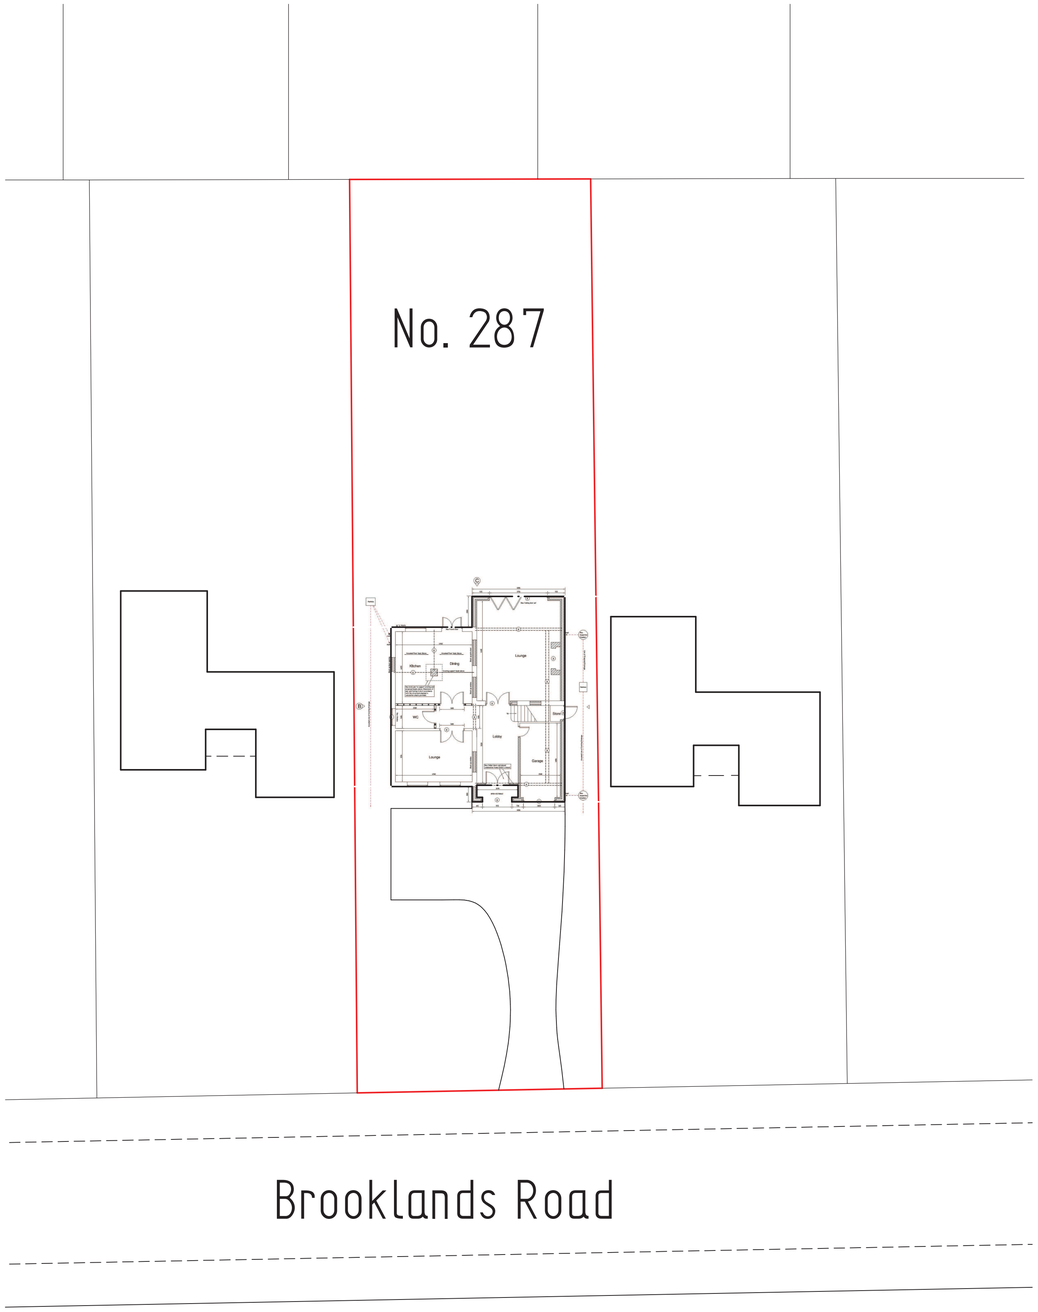

1:200

Proposed site layout

	NAME	DATE
DRAWN	MB	08/02/14
CHECKED		
ENG APPR		
MGR APPR		

UNLESS OTHERWISE SPECIFIED
DIMENSIONS ARE IN MILLIMETERS
ANGLES ±X.X°
2 PL ±X.XX 3 PL ± X.XXX

MURRAN CE DESIGN

TITLE: **Proposed site Layout - 287 Brooklands Road, Sale**

SIZE: A1 | DWG NO: 287-001 | REV: A

FILE NAME: 287 Brooklands Road. dft

SCALE: 1:200 @ A1 | SHEET 1 OF 1