

FRONT ELEVATION

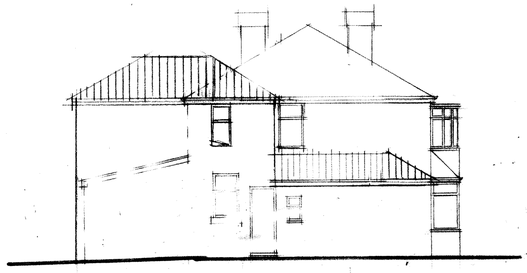

SIDE ELEVATION

SIDE ELEVATION

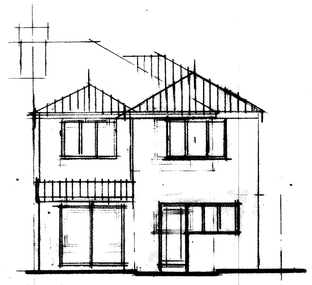

REAR ELEVATION

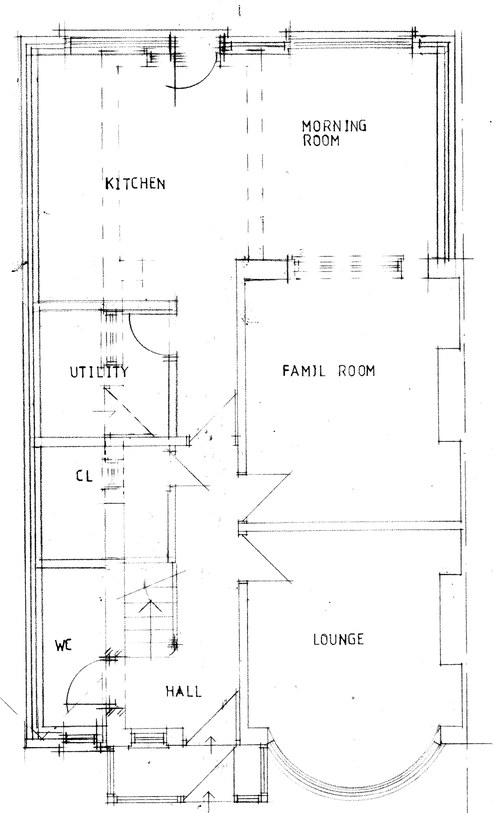

GROUND FLOOR PLAN

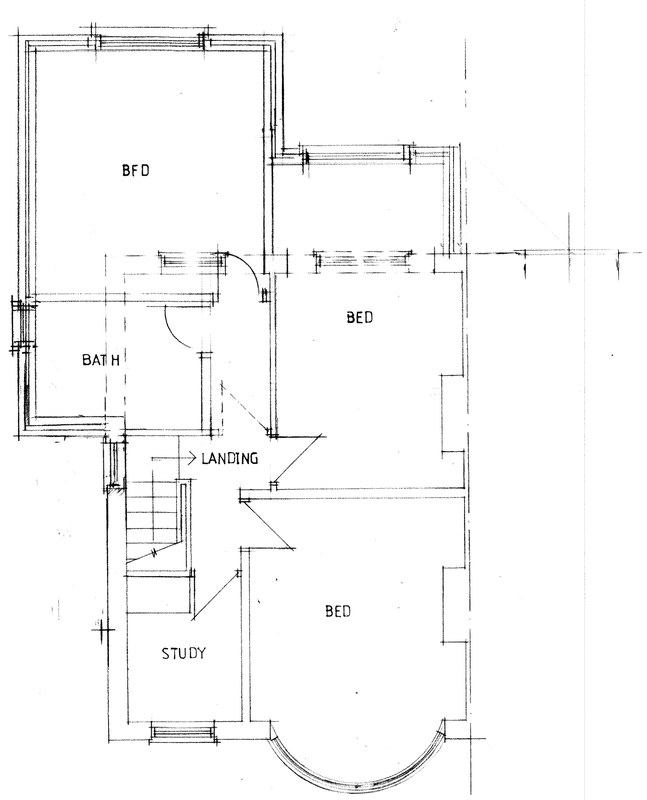

FIRST FLOOR PLAN

CLIENT
MR M KARIM
76 FINCHLEY ROAD
FALLOWFIELD M14 6EW

JOB TITLE
PROPOSED EXTENSIONS
AND ALTERATIONS

DRG. TITLE
PLANS AND ELEVATIONS
AS PROPOSED

HOLBOROW ORMESHER + Limited
architectural & interior design
Station House
Adams Hill
Knutsford
Cheshire WA16 6DN
telephone : 01565 652275
fax : 01565 750501

ISSUE	ORIGINAL	1	2	3	4	5	6	7
REVISION		A	B	C				
DATE		JAN 13	FEB 13	MAR 13				
DRAWN		MC	MC	MC				
CHECKED								
APPROVED								

SCALE 1:50 & 1:100 at A1

DRAWING NUMBER 1315/13/02 ~~A~~ B C

M 513630 R