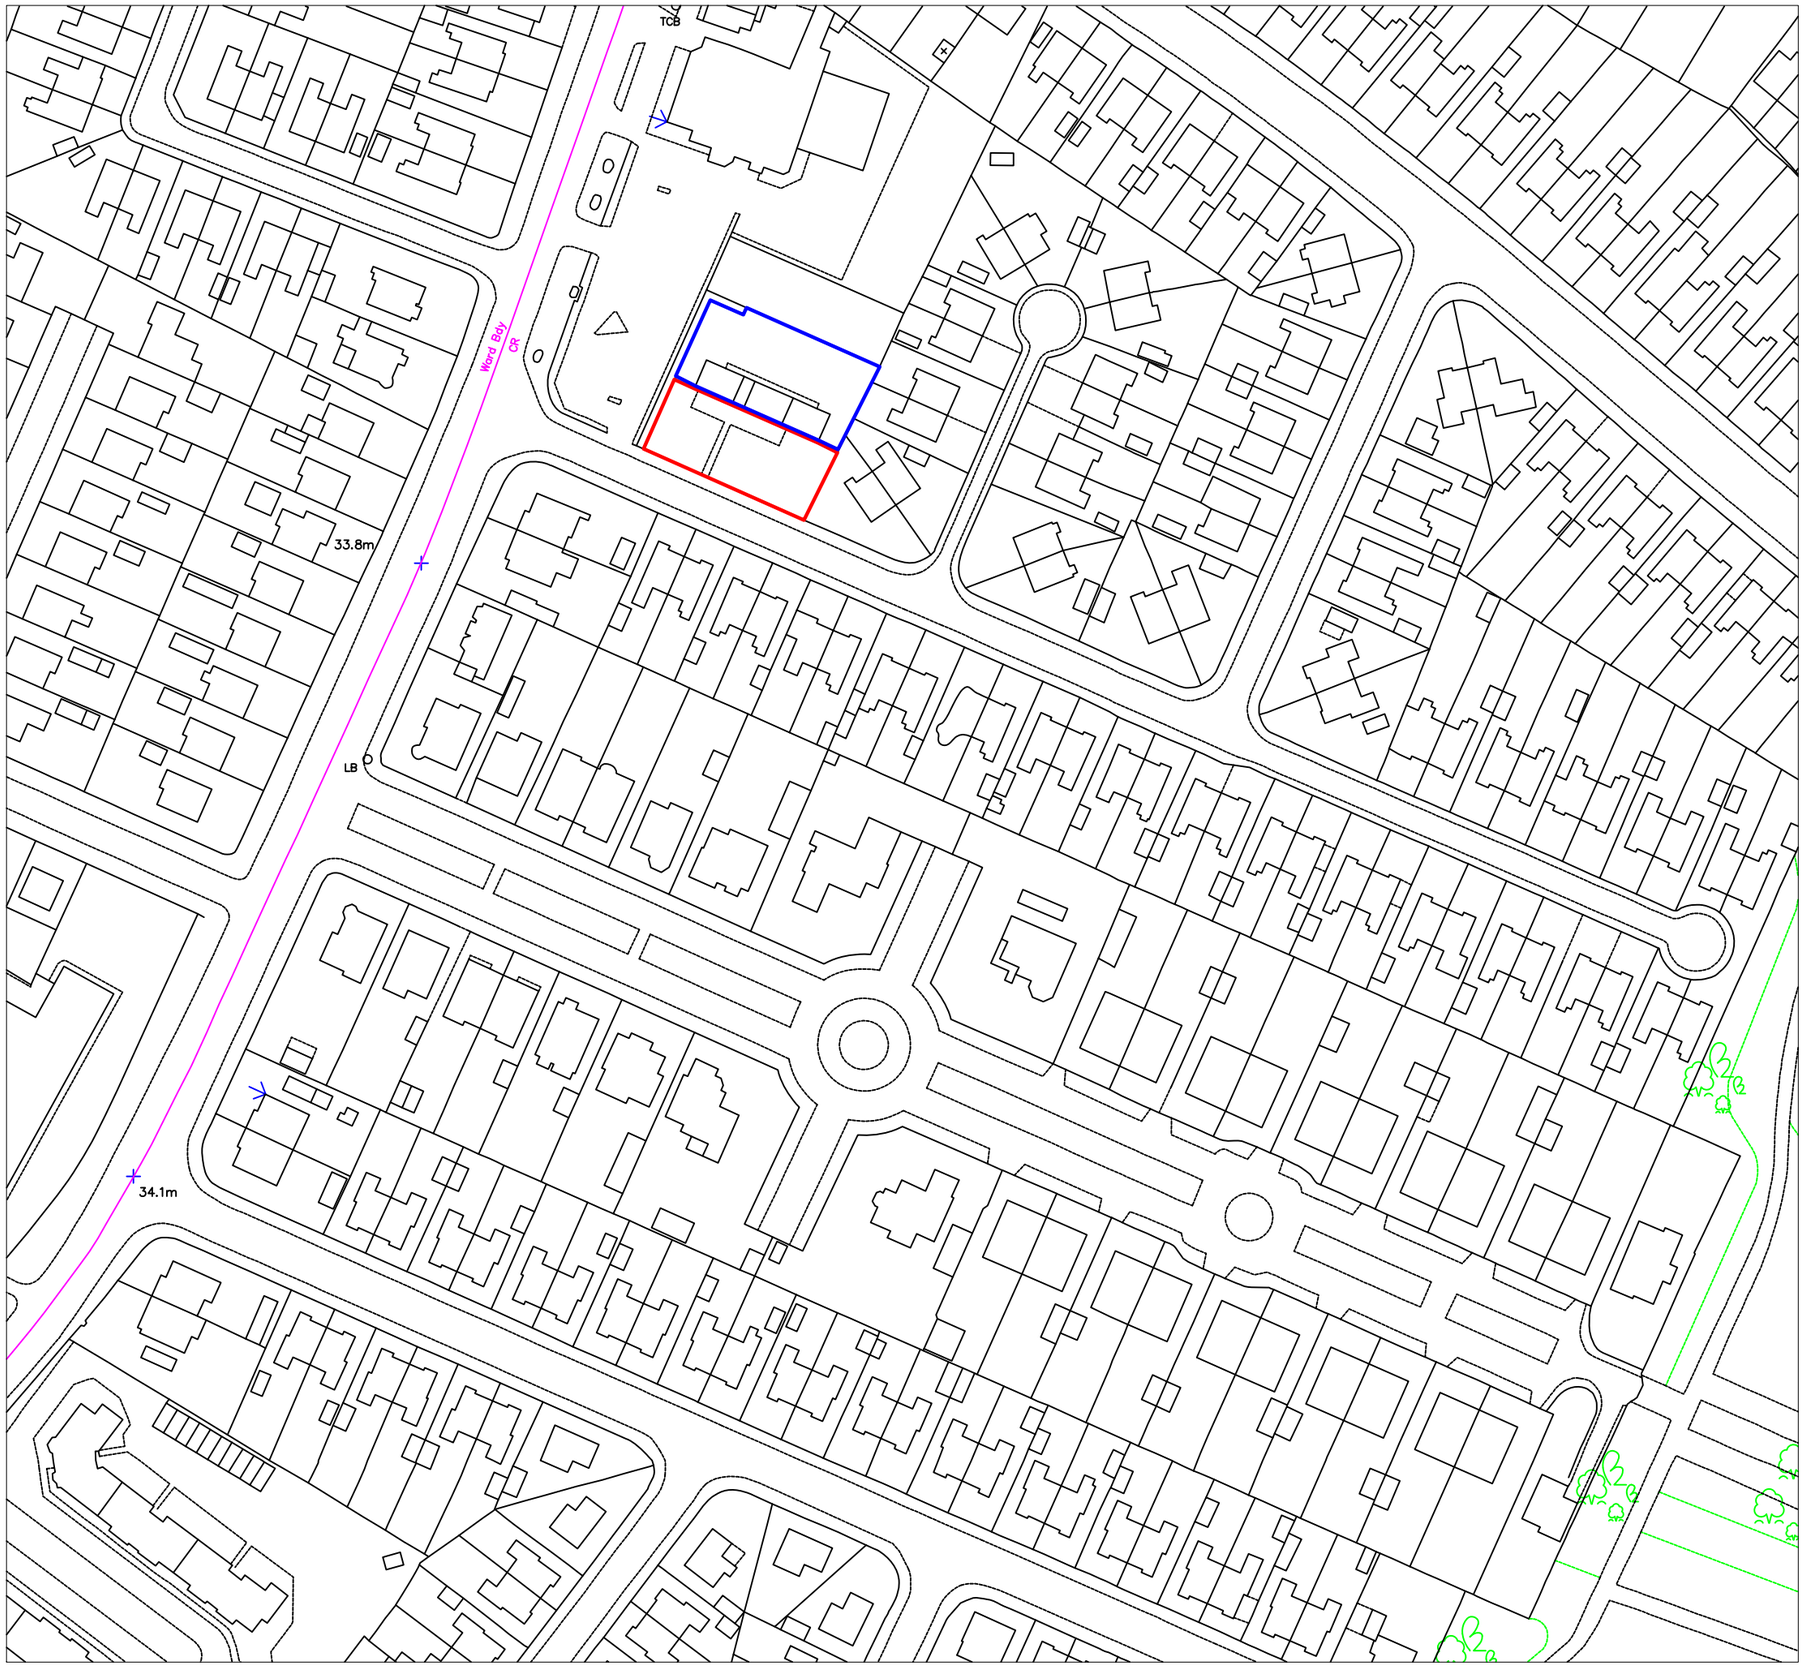

© 2014 GROUNDWORK MSSTT

No part of this document may be reproduced by any means without prior written permission.
Groundwork Manchester, Salford, Stockport, Tameside and Trafford is a company limited by guarantee and registered in England.
Company Registration No. 6543150
Charity Registration No. 1124508

Registered Practice of the Landscape Institute

Do not scale from this drawing (Original drawing size A3)

N

Notes:

Project: **Ferndene Gardens Parking**

Title: **Planning Boundary Location**

Date ::	01/2014	Drawn by ::	NL
Scale ::	1:1250 @ A3	Checked by ::	MK
Issue ::		Office ::	Timber Wharf
Revision # ::		Dwg status ::	Planning

Drawing # :: **1906/1010**

GROUNDWORK in MSSTT

Timber Wharf
42-50 Worsley Street
MANCHESTER
M15 4LD
Tel : 0161 220 1000
Fax: 0161 220 1090

Birchcroft
Crowthorne Road
ASHTON UNDER LYNE
OL7 0DH
Tel : 0161 342 6767
Fax: 0161 342 6768

GROUNDWORK
CHANGING PLACES
CHANGING LIVES