
© COPYRIGHT ALL RIGHTS RESERVED. THIS WORK IS COPYRIGHT AND CANNOT BE REPRODUCED OR USED IN ANY FORM OR BY ANY MEANS WHATSOEVER (ELECTRONIC OR MECHANICAL, INCLUDING PHOTOCOPYING, RECORDING OR STORAGE IN ANY INFORMATION RETRIEVAL SYSTEM) WITHOUT THE EXPRESS WRITTEN PERMISSION OF CREATIVE ARCHITECTURE LIMITED. ANY INFRINGEMENT OF COPYRIGHT WILL BE PURSUED IN THE COURTS AND MAY LEAD TO UNLIMITED DAMAGES.

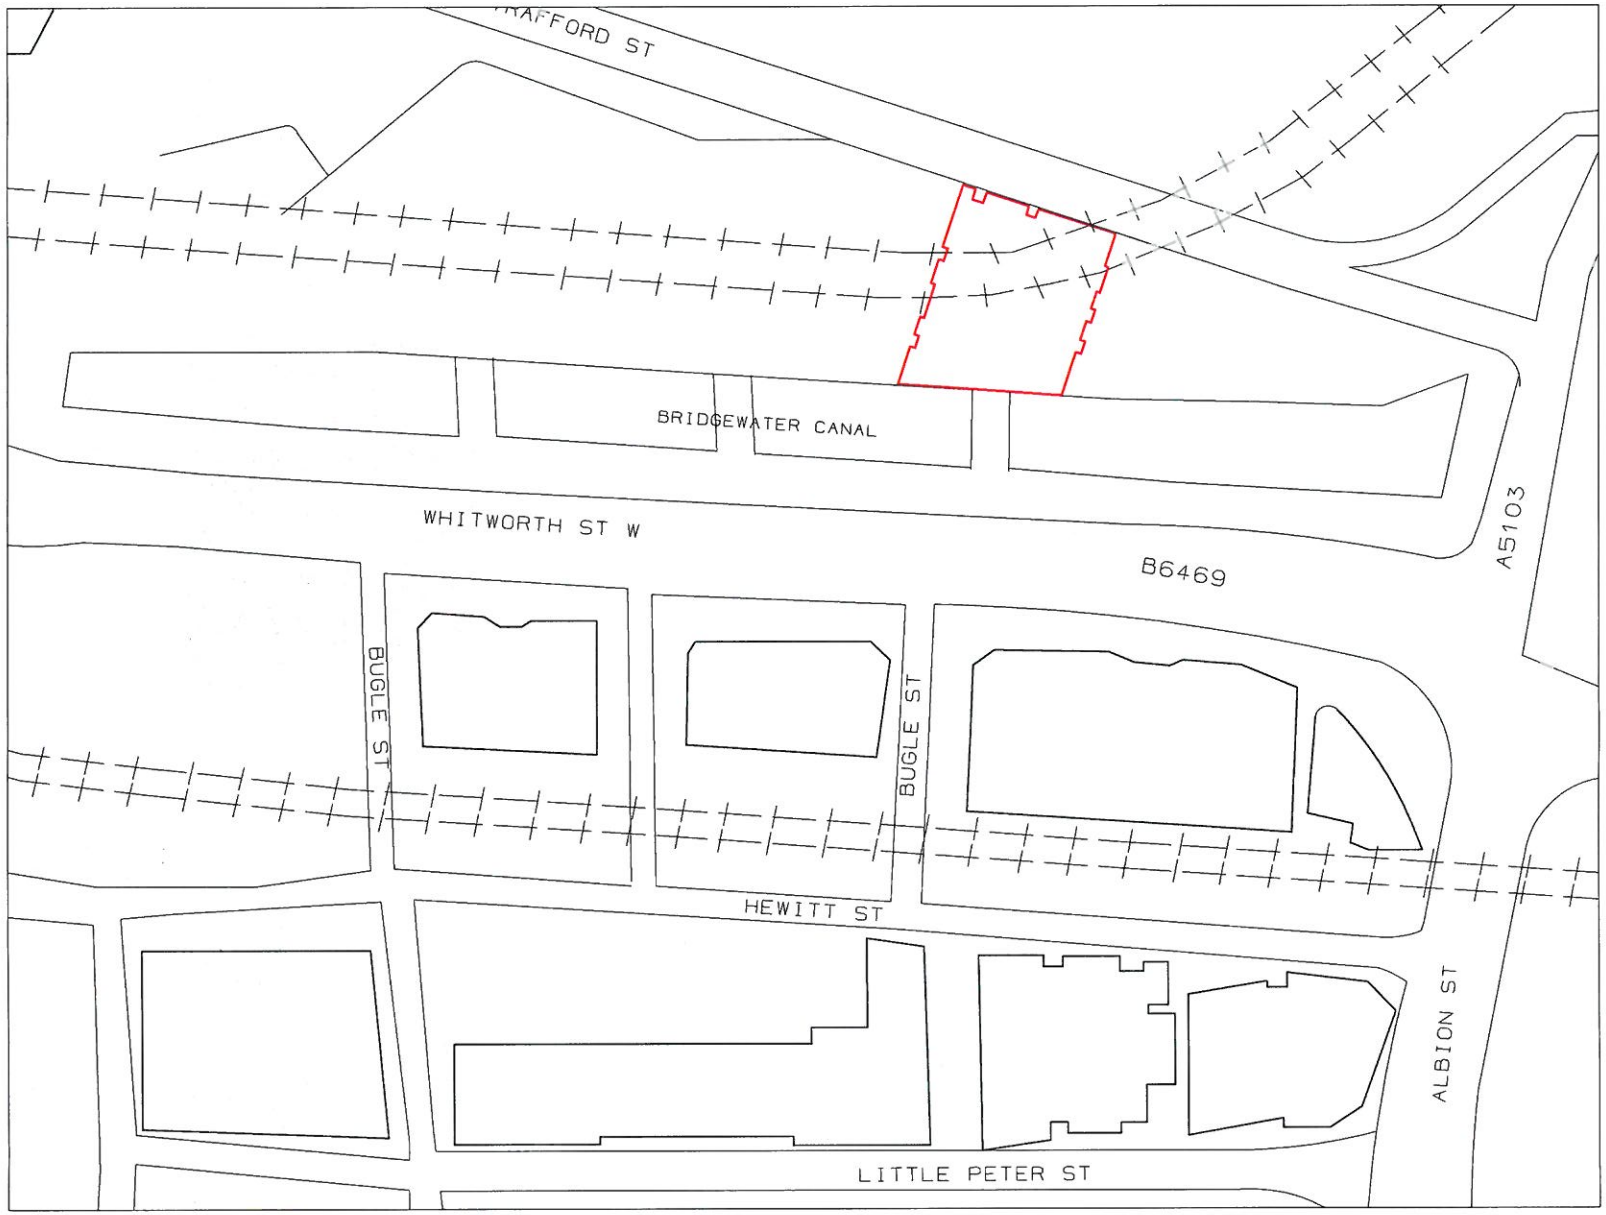

SITE PLAN 1:500

LEGEND

Site Boundary

Issue	Revision	Date
A	FOR CLIENT REVIEW	11.10.13

CREATIVE

Project:
Lola Lo
Arch 9 - 10
Deansgate Locks
Manchester
M1 5LH

Title:
PROPOSED LOCATION PLAN

Client:
ECLECTIC BARS

Date	Scale	Drawn By
11.10.13	1:500 @ A2	MW/CT

Drawing No. 12 Rev. A

Cad file: