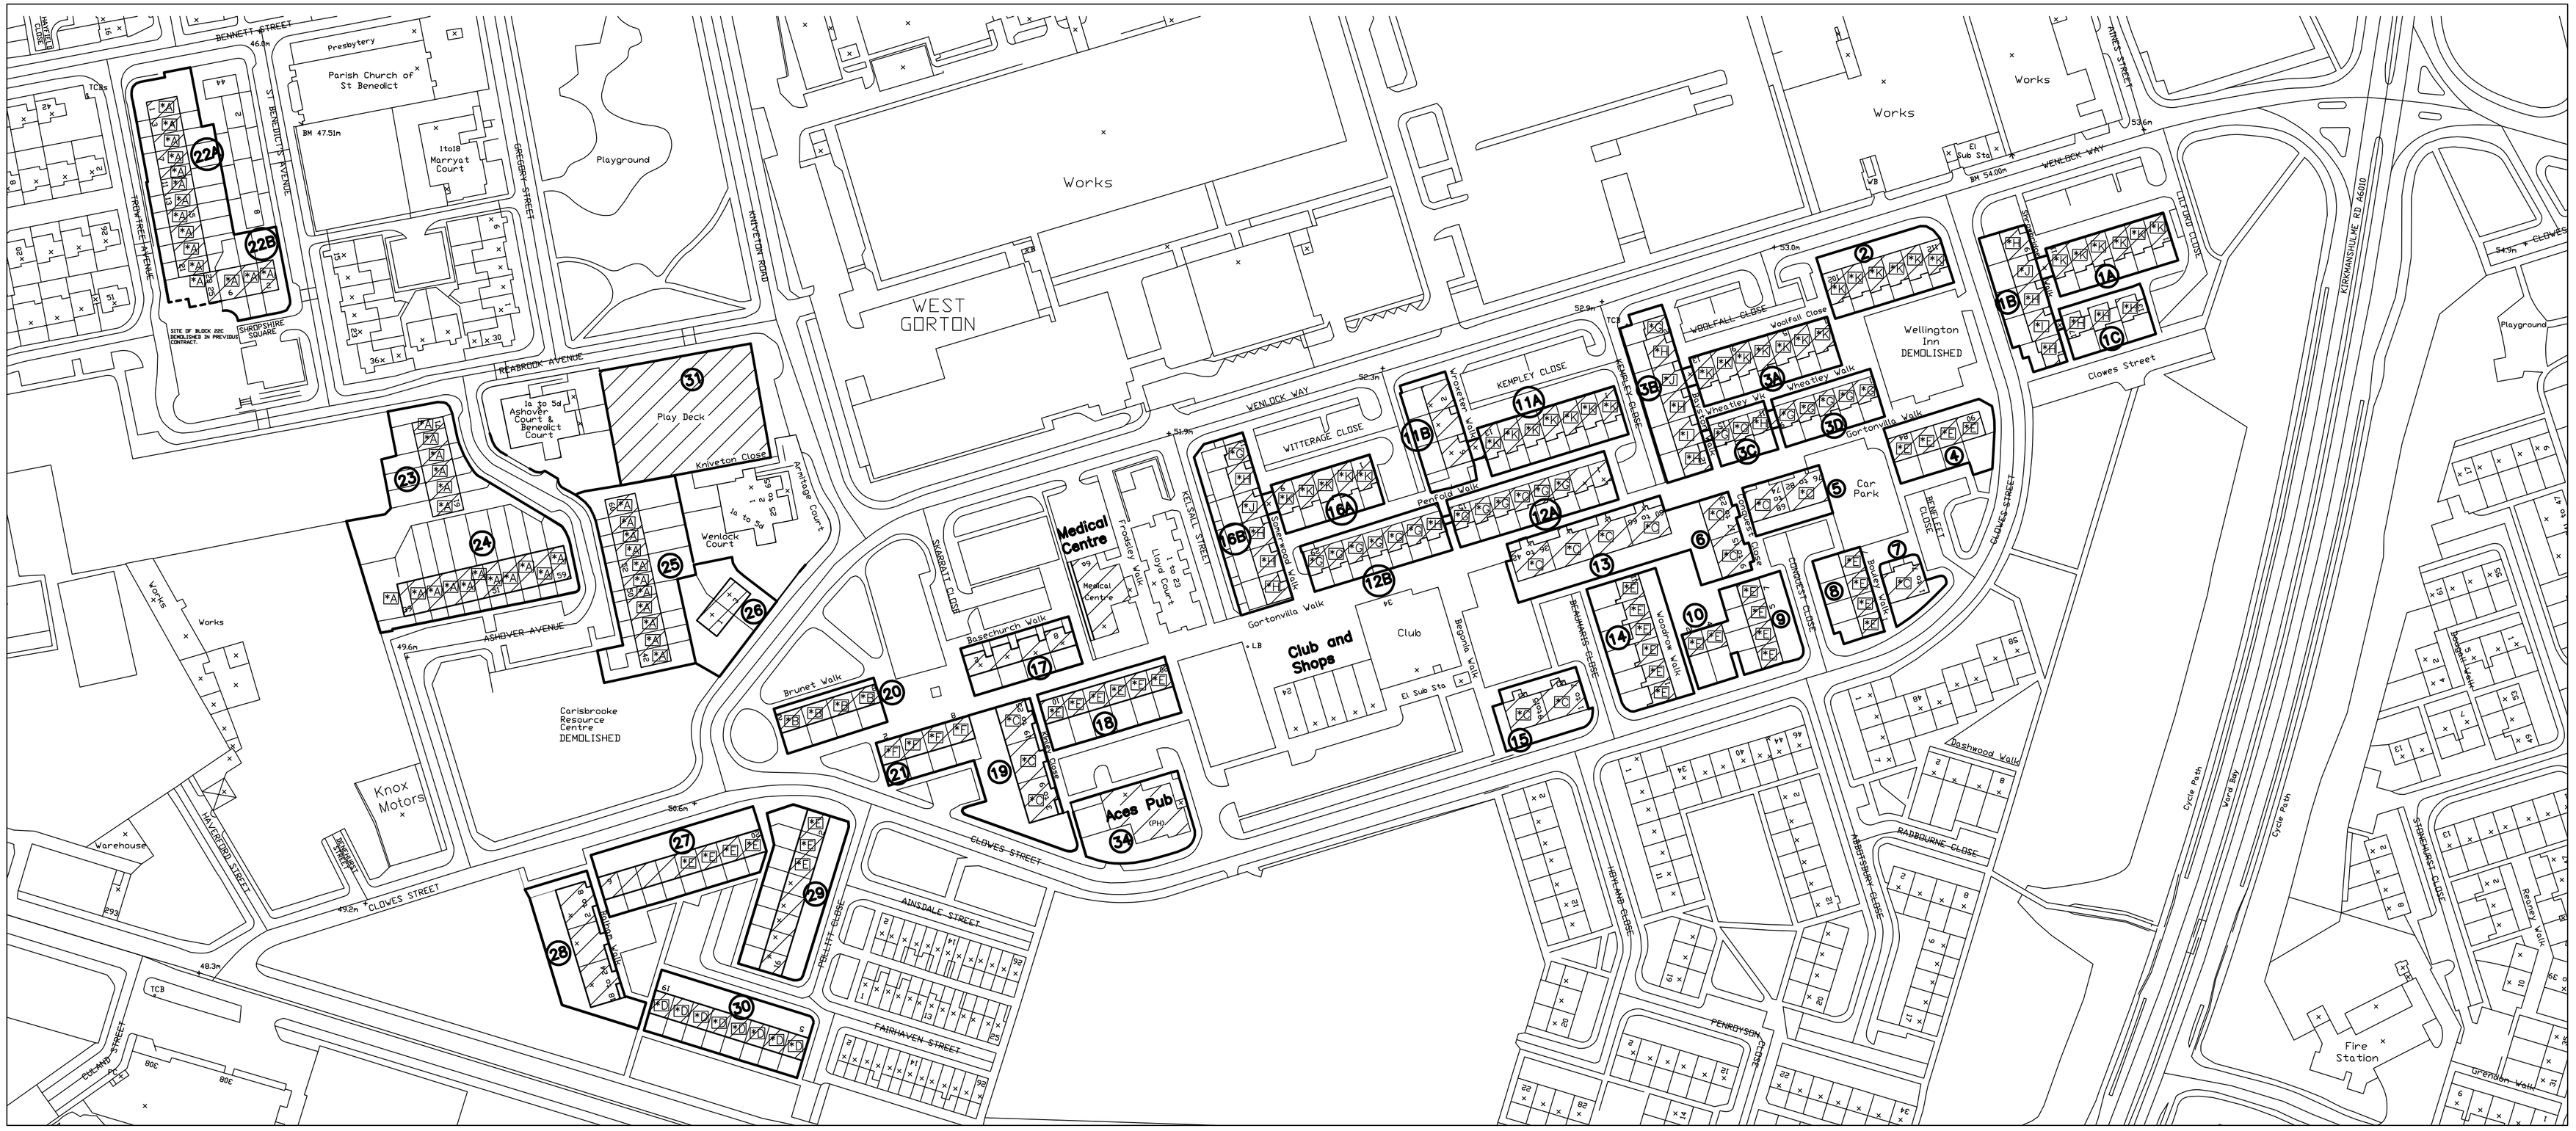


Key Block Reference indicated circled : (16)

Key to properties thought to be of similar construction (NB: Contractor to verify by site checks prior to tendering).

Property
*A
*B
*C
*D
*E
*F
*G
*H
*I
*J
*K

Block	Address
1A	1-11, Lilford Close
1B	1-9, Shrowbridge Walk
1C	13-17, Lilford Close
2	102-112, Wenlock Way
3A	1-13, Woolfall Close
3B	2-12, Bayston Walk
3C	11-15, Wheatley Walk
3D	1-9, Wheatley Walk
4	84-90, Gortonvilla Walk
5	68-82, Gortonvilla Walk
6	9-23, Conquest Close
7	1-7, Benfleet Close
8	1-7, Bouley Walk
9	1-7, Conquest CLose

Block	Address
10	2 & 4, Woodrow Walk
11A	1-13, Kempley Close
11B	2-6, Wroxeter Walk
12A	1-15, Penfold Walk
12B	17-29, Penfold Walk
13	36-66, Gortonvilla Walk
14	1-11, Woodrow Walk
15	1-15, Beaumaris Close
16A	1-9, Witterage Close
16B	1-11, Somerwood Walk
17	2-8, Basechurch Walk
18	10-20, Gortonvilla Walk
19	3-25, Kinley Close
20	2-8, Brunet Walk

Block	Address
21	2-8, Gortonvilla Walk
22A	1-21, Towtree Avenue
22B	2-6 Shropshire Sq.
23	61-71, Ashover Avenue
24	39-59, Ashover Avenue
25	42-60, Ashover Avenue
26	1-3, Wenlock Way
27	6-20, Clowes Street
28	2-24, Balham Walk
29	2-16, Pollitt Close
30	5-19, Polltt Close
31	Play Deck building

Block	Address
34	Aces Pub

Note: Block 32 (Ashover/Benedict Court) and block 33 (Wenlock/Armitage Court) now transferred to separate contract, starting approx. April 2013.

N.B. House types are provisional, and should be checked by site inspection.

BLOCKS TO BE DEMOLISHED SHOWN HATCHED

This drawing has been reproduced from the Ordnance Survey mapping with the permission of The Controller of Her Majesty's Stationery Office Crown copyright. Unauthorised reproduction infringes Crown copyright and may lead to prosecution or civil proceedings.

Rev	Description	Date	by	chkd

MANCHESTER CITY COUNCIL
Corporate Technical Services Group
4th floor Heron House
47 Lloyd St
Manchester
M2 5LE

JOB TITLE: WEST GORTON BUILDING RECYCLING PHASE 1

DRAWING TITLE: SITE LOCATION PLAN

COMPUTER FILE	DATE	SCALE	DRAWN	CHECKED
	March 12	1:1000@A1	ML	

JOB NO.	DRAWING NO.	REVISION
PY/40036	99/01	