Proposed Side Extension
2 Banstead Ave
Northenden
M22 4AQ

Location Plan

drg no.	**AH/AK/001**
scale	**1 : 1250 @ A4**
date	**Oct 2013**

001

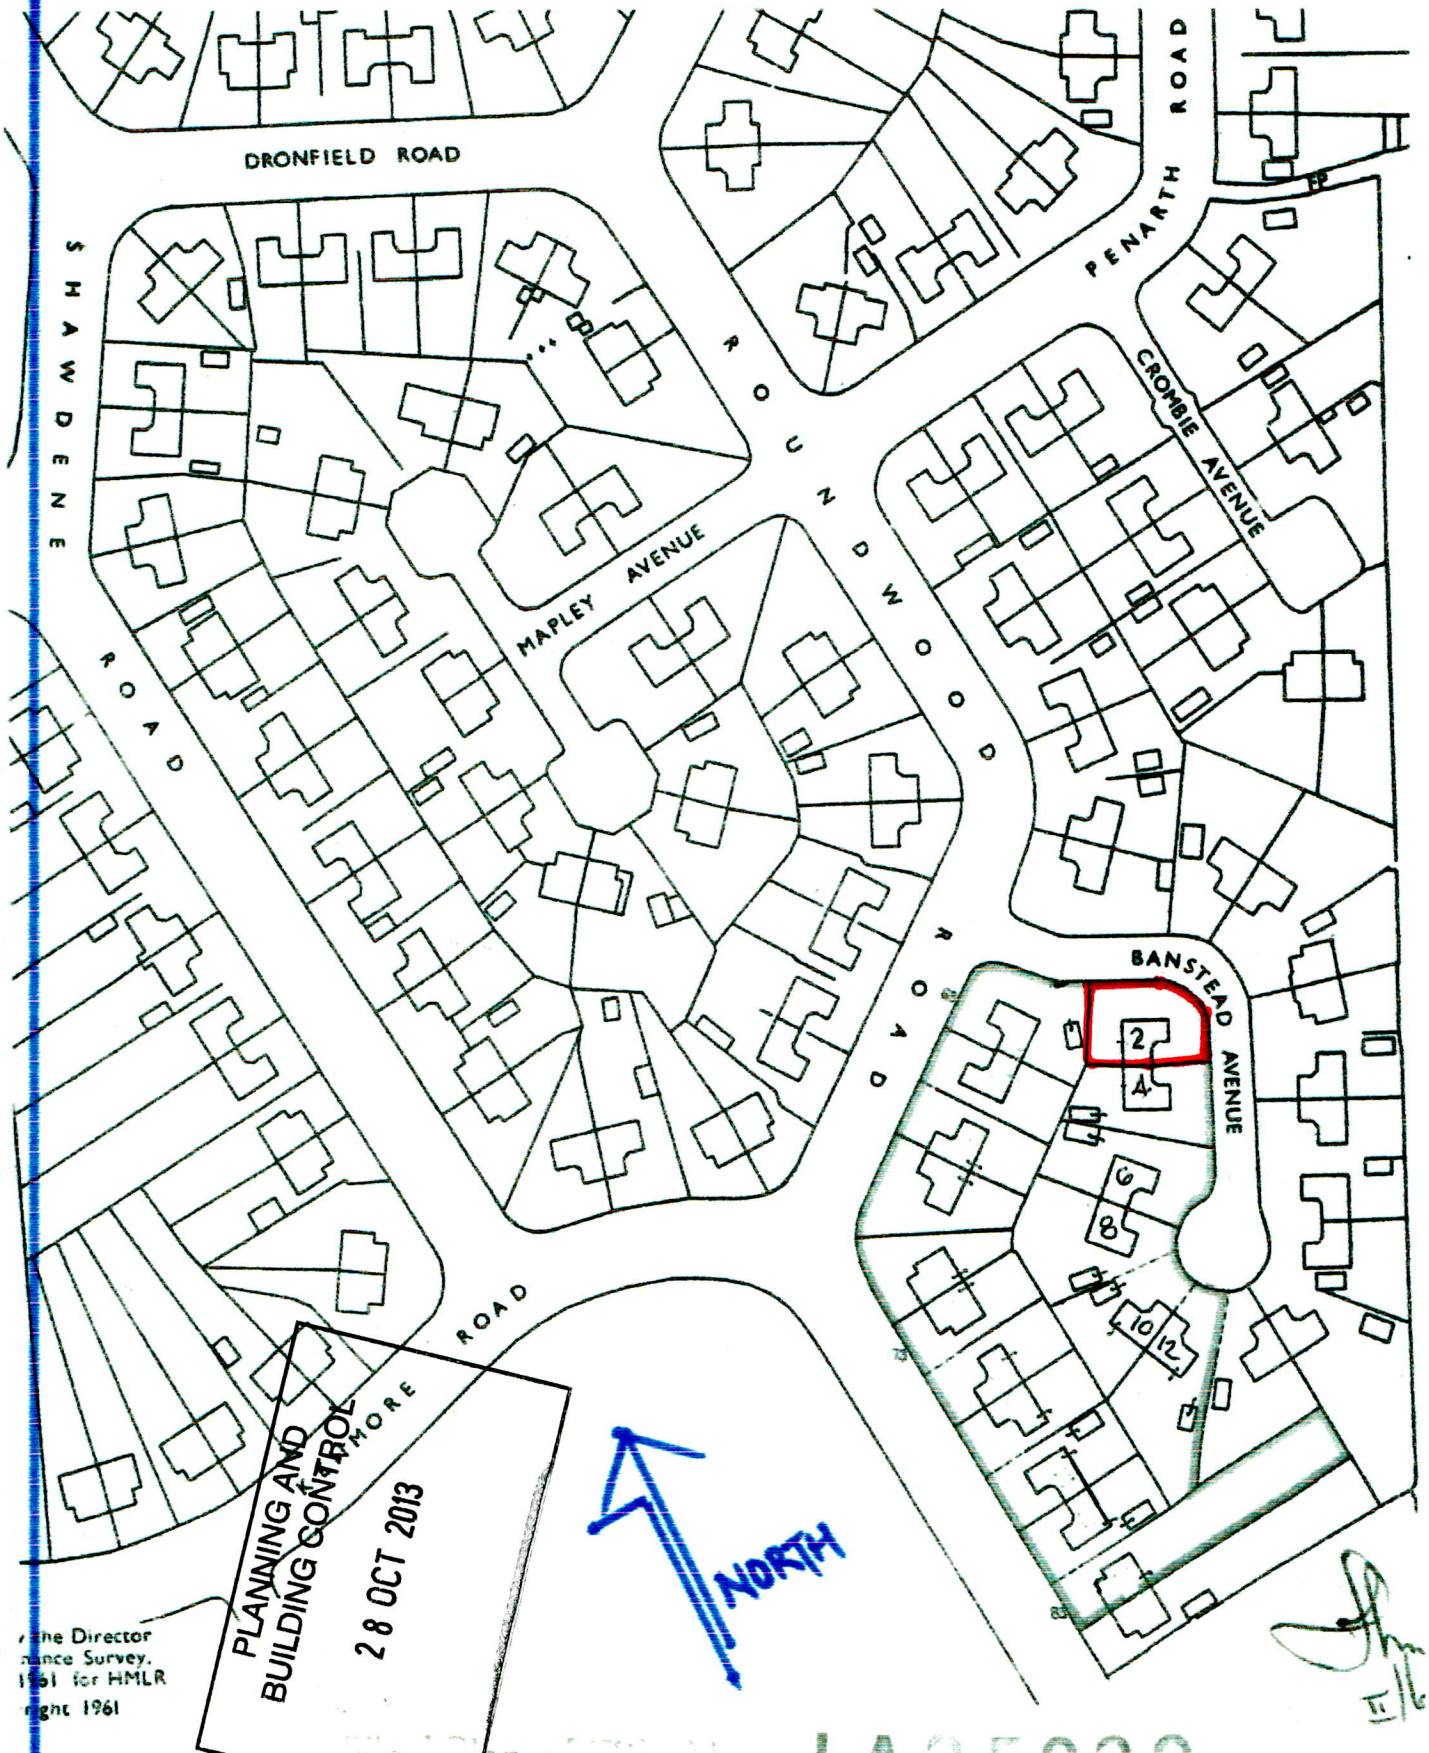

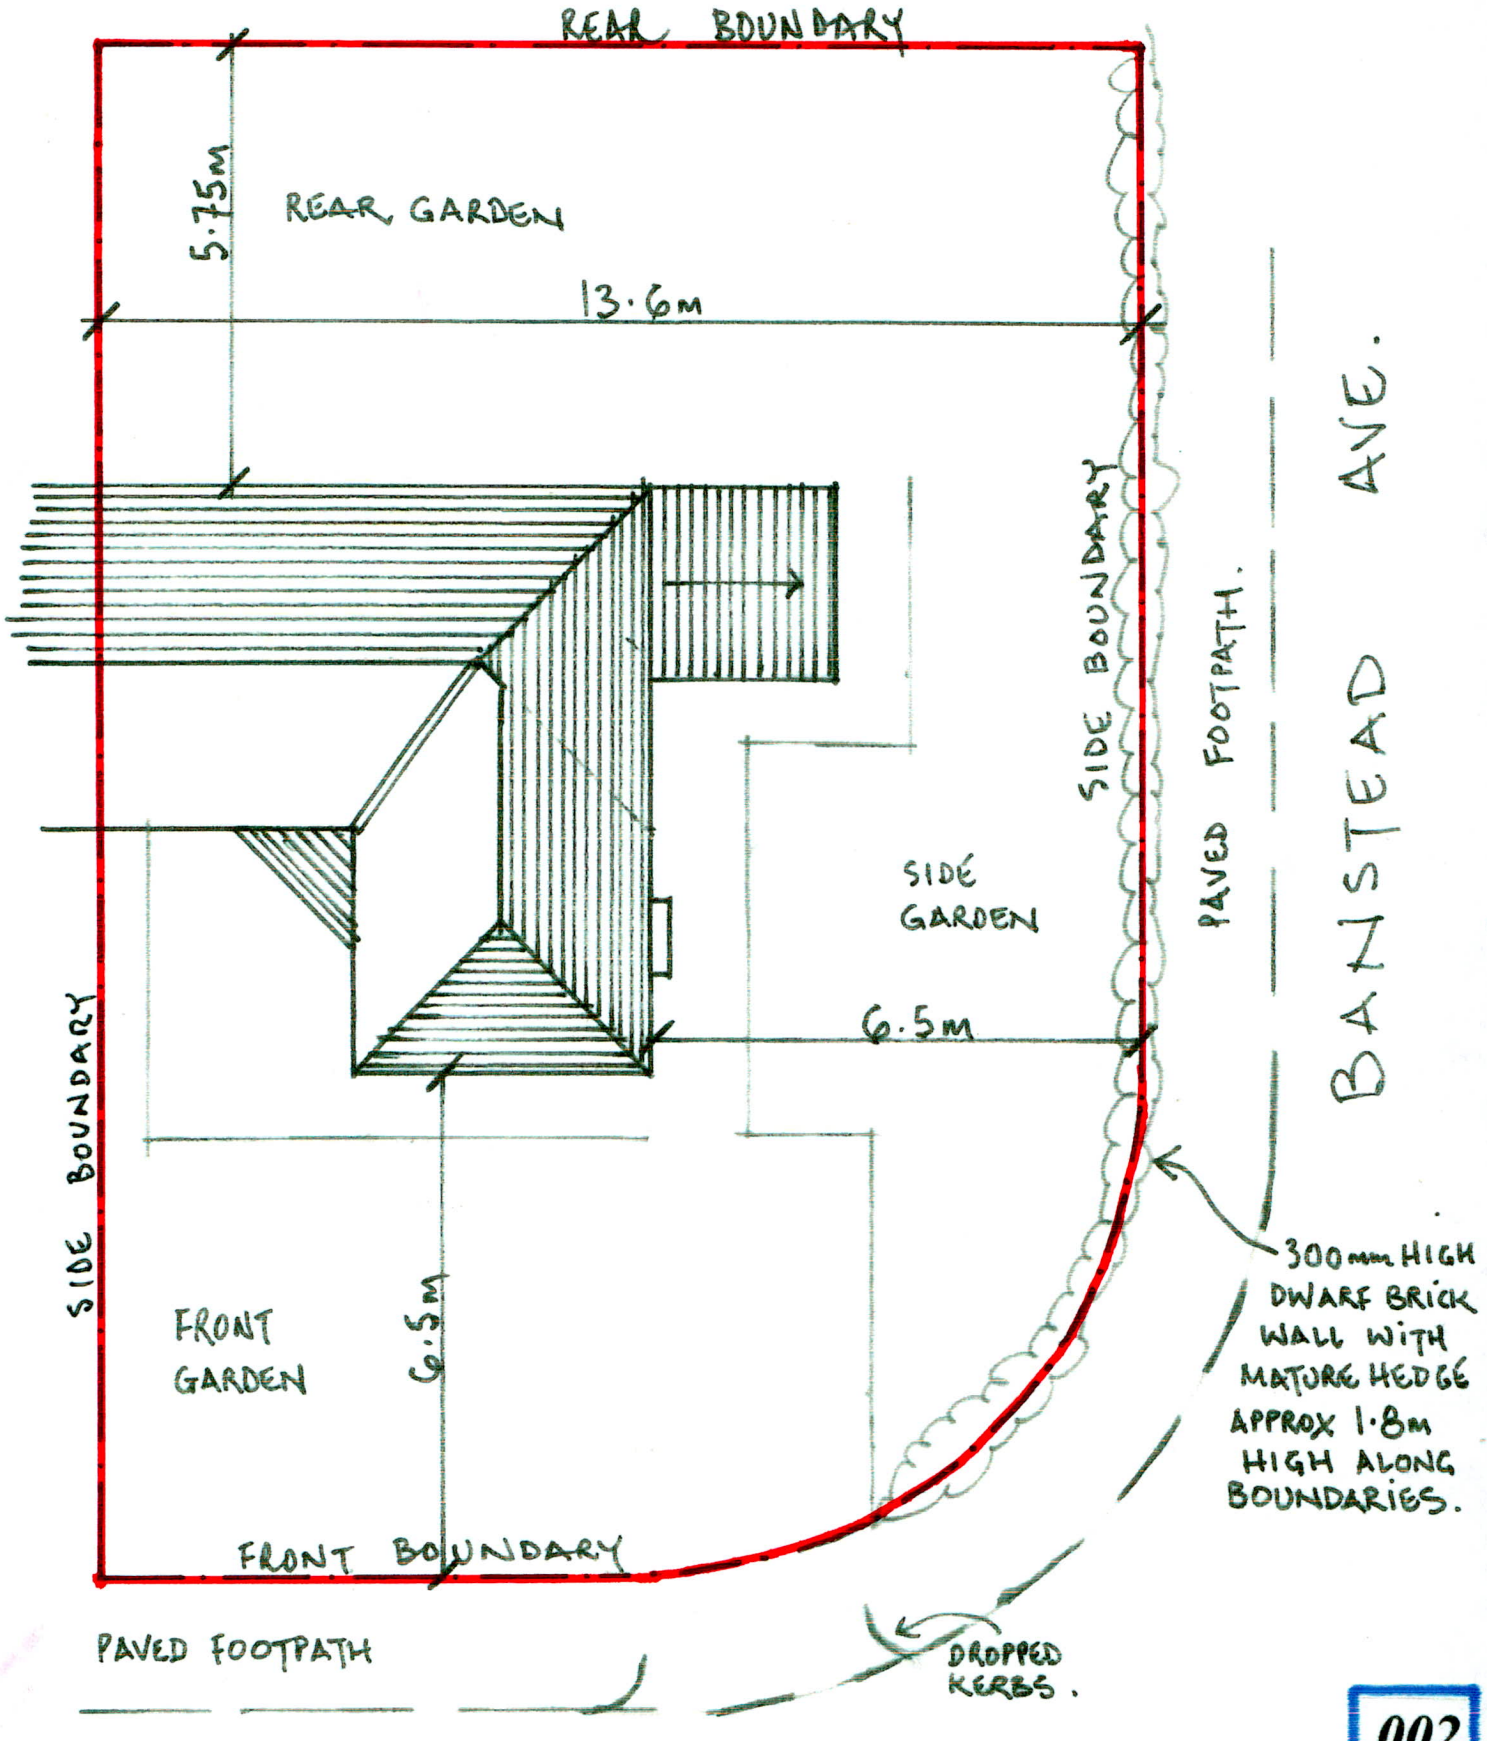

002

Proposed Side Extension
2 Banstead Ave
Northenden
M22 4AQ

Block Plan showing boundaries

drg no.	AH/AK/002
scale	1 : 100 @ A4
date	Oct 2013