
NOTES:

HATCH LINE REPRESENTING AREA ALREADY APPROVED.


HATCH LINE REPRESENTING EXISTING WALLS.

HATCH LINE REPRESENTING PROPOSED WALLS.

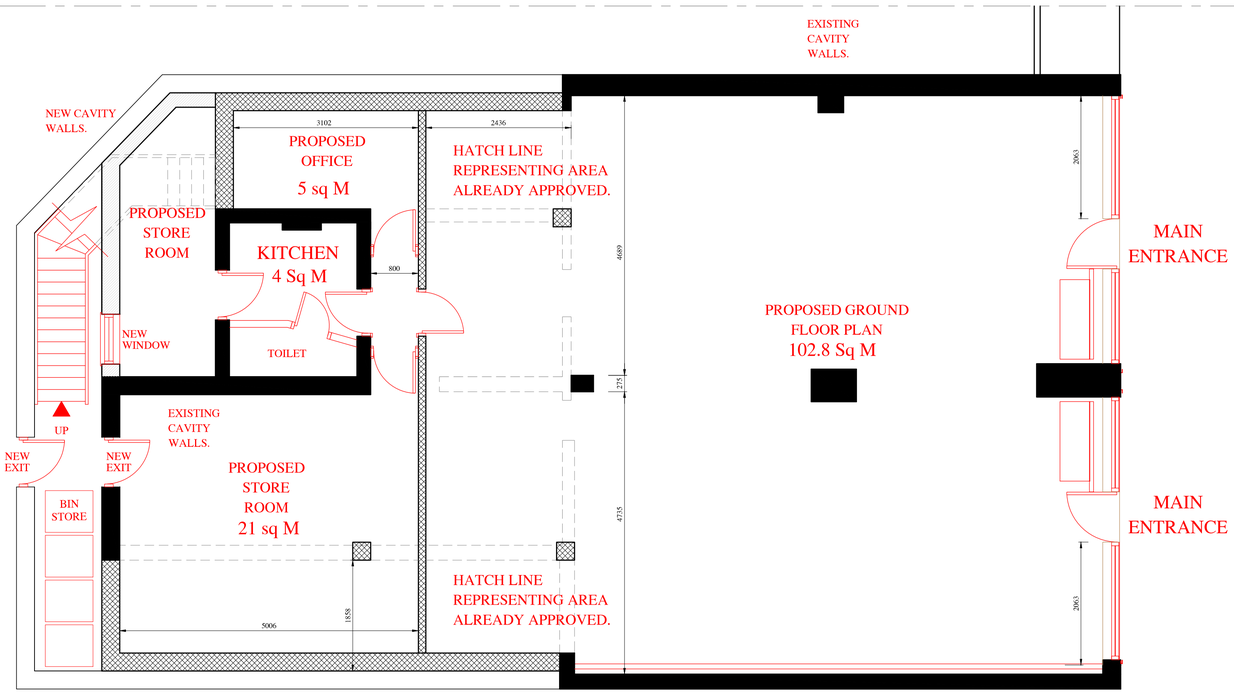

PROPOSED GROUND FLOOR PLAN

117 sq M

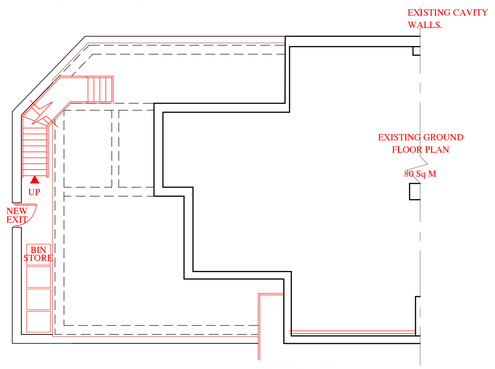

PROPOSED ROOF PLAN




NEW SHOP FRONT OPT 1


PROPOSED FRONT ELEVATION




PROPOSED REAR ELEVATION

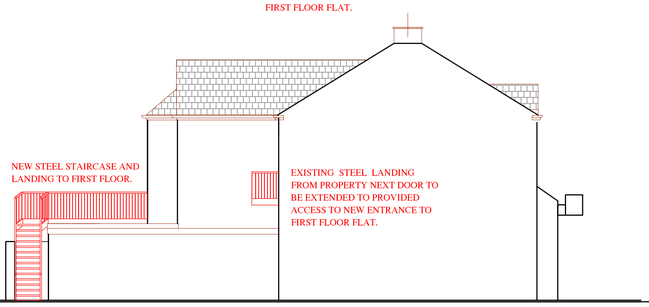

PROPOSED SIDE ELEVATION

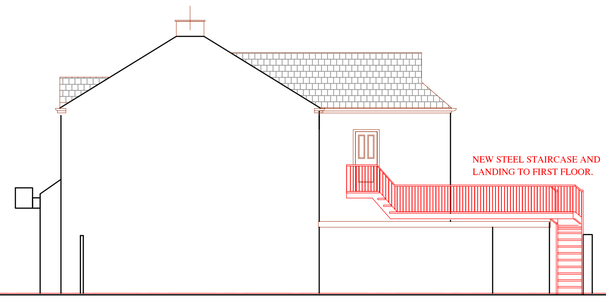

PROPOSED SIDE ELEVATION

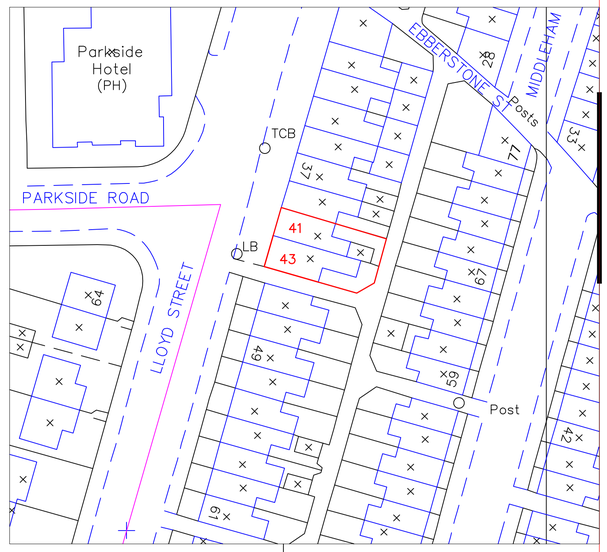

EXISTING SITE PLANS

Arch Designs.

Rev : Date: JAN 2014

PROJECT: 41-43 LLOYD STREET MANCHESTER

TITLE: PROPOSED PLANS AND ELEVATIONS

Scale: 1:50 1:100

Date: JAN 2014

Dwg. No: 02

REV:	Date:	DESCRIPTION
	16 01 14	EXTENSION TO AN APPROVED APPLICATION.

Arch Designs. Tel: 07910600970

Project: 41-43 LLOYD STREET