


EXISTING SIDE ELEVATION

(SCALE 1:50)

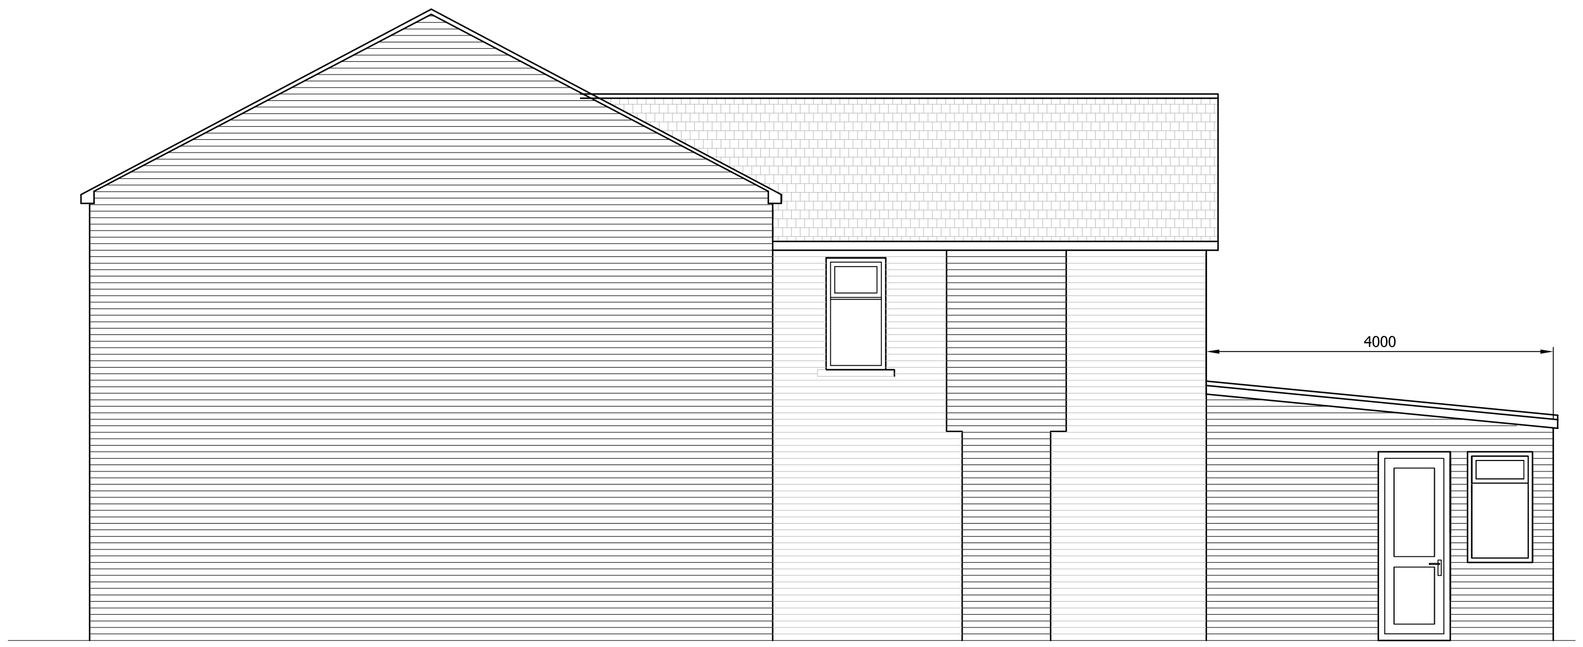

PROPOSED SIDE ELEVATION

(SCALE 1:50)

A	21.11.2013	ISSUED FOR PLANNING APPROVAL

DRAWING STATUS: PLANNING APPROVAL

PROJECT: 46 LANSDOWNE Rd, CRUMPSALL

TITLE: SINGLE STOREY REAR EXTENSION

SCALE @ SIZE:	STATUS:	DATE:
1:50 @ A1 U.N.O	PLANNING	NOV. '13

PROJECT No:	DRAWING No:	REV:
LR-001	001	A